



CAR PARKING:			
USE	VALUE	CALC	REQUIRED
CHILDCARE	24 EMPLOYEES (est)	0.5/STAFF	14.5 (est)
	113 CHILDREN	1/10 CHILDREN	11.3
TOTAL REQUIRED			25.8 (est)
TOTAL PROVIDED			26

NOTES

THIS DRAWING IS CONCEPTUAL ONLY (INCLUDING CHILD PLACEMENT NUMBERS WHICH ARE ESTIMATES ONLY) AND SUBJECT TO THE FOLLOWING:-

1. ANY TITLE ENCUMBRANCES;
2. CONTOUR AND FEATURE SURVEY;
3. LOCATION OF EXISTING SERVICES / EASEMENTS;
4. END USER / OPERATOR REQUIREMENTS;
5. FULL TOWN PLANNING ASSESSMENT;
6. PLANNING APPROVAL;
7. TRAFFIC / TRANSPORT ASSESSMENT;
8. BUSHFIRE RISK ASSESSMENT;
9. ACOUSTIC ASSESSMENT;
10. DETAILED DESIGN DEVELOPMENT;
11. CERTIFICATE OF COMPLIANCE WITH NCC AND RELEVANT AUSTRALIAN STANDARDS;
12. BUILDING PERMIT;
13. CHILDCARE LICENCE.



HINDLEY & ASSOCIATES
PTY LTD
BUILDING DESIGNERS

166 STIRLING HIGHWAY
NEDLANDS WA 6009

PO BOX 199
NEDLANDS WA 6909

PHONE - 9386 6699
FAX - 9386 6700
admin@hindley.com.au

DEVELOPMENT APPLICATION

THIS DRAWING IS COPYRIGHT AND MUST NOT BE
RETAINED, COPIED OR USED WITHOUT THE
AUTHORITY OF HINDLEY & ASSOCIATES PTY LTD.
DO NOT SCALE FROM THIS DRAWING.

THE CONTRACTOR AND HIS SUBCONTRACTORS ARE
TO VERIFY ALL DIMENSIONS ON SITE BEFORE MAKING
SHOP DRAWINGS OR COMMENCING MANUFACTURE.

THIS IS A COMPUTER GENERATED DRAWING AND
SHALL NOT BE ALTERED BY HAND.


HINDLEY & ASSOCIATES P/L
AS TRUSTEE FOR
HINDLEY TRUST
ACN No. 088 989 904



NO:	DATE:	REVISION:	DRAWN:	CHECK:
A	15.05.25	ISSUED FOR DA	JJR	SDS
B	30.05.25	TOWN PLANNER'S COMMENTS	JJR	SDS


A1 SHEET

PROPOSED SITE PLAN
SCALE 1:200

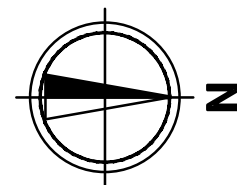

PROPOSED CHILDCARE CENTRE
LOTS 143 (34) & 144 (36)
ST MICHAEL TCE, MOUNT PLEASANT
for STOCK ROAD LAND PTY LTD

Date	-	28.11.24
Design	-	SDS
Drawn	-	SDS
Checked	-	SDS
Scale	-	1:200
Job No.	-	0847
Dwg -	DA01	
Rev -	B	

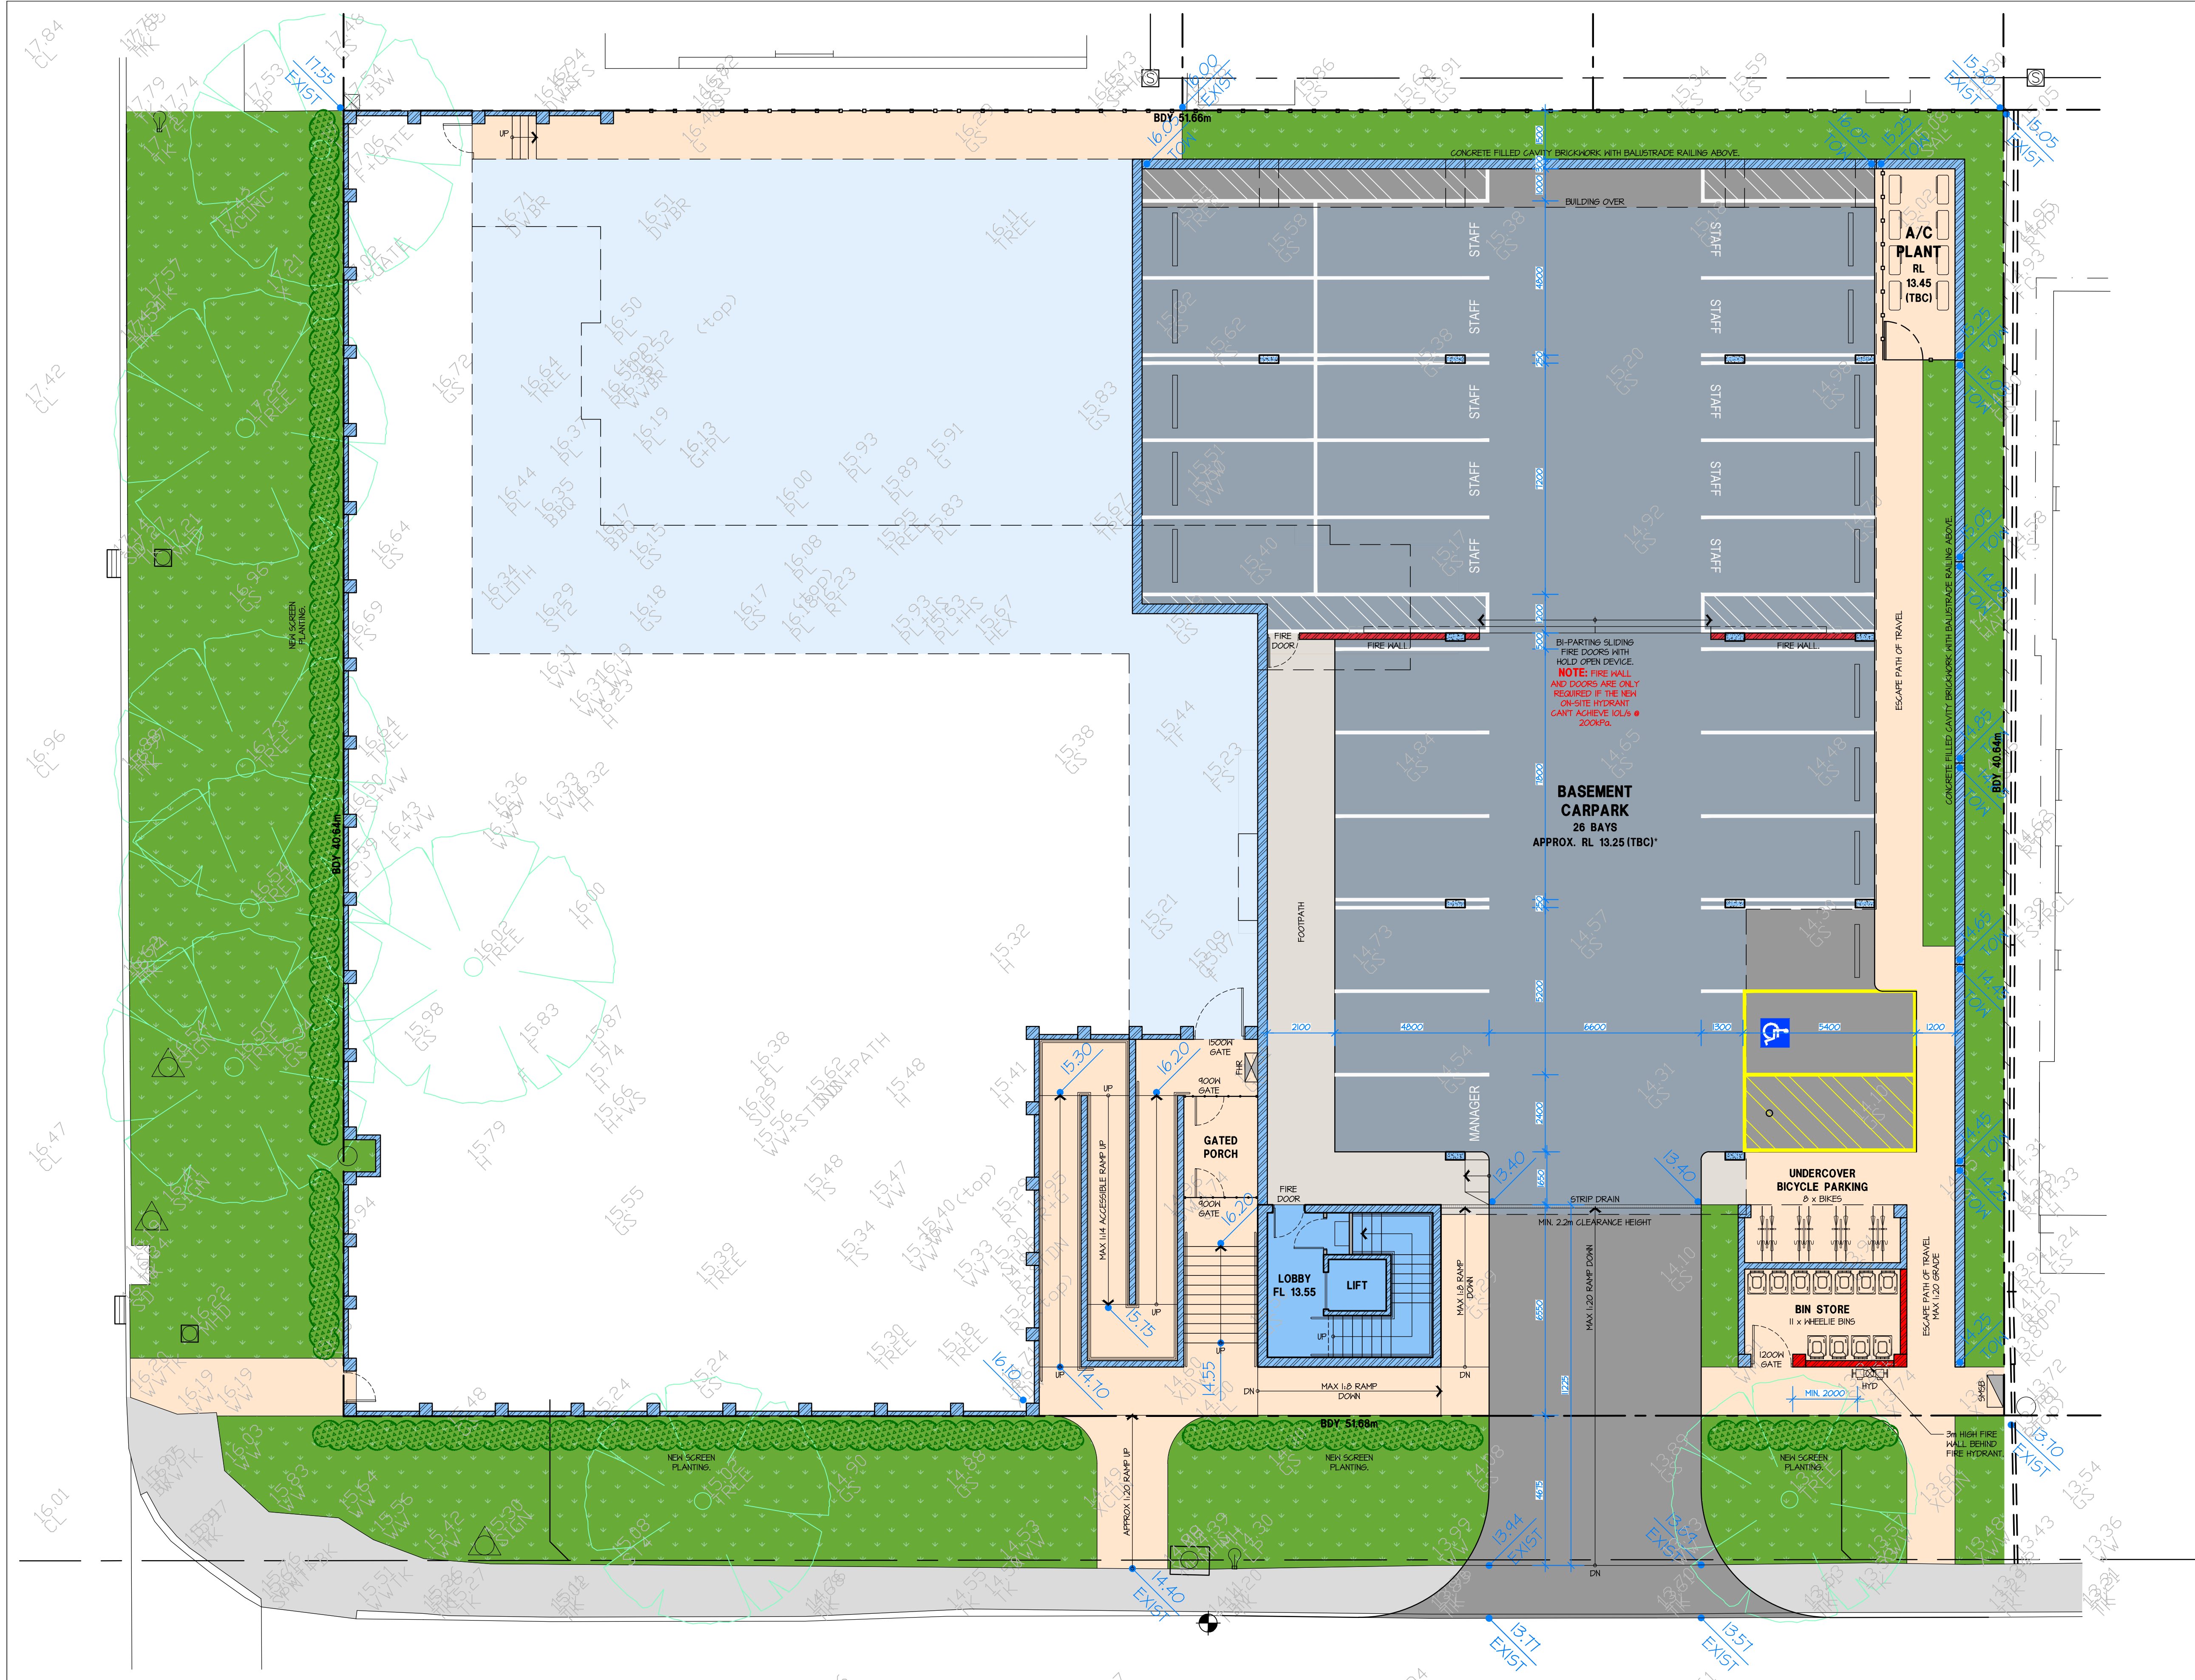

THIS DRAWING IS COPYRIGHT AND MUST NOT BE
RETAINED, COPIED OR USED WITHOUT THE
AUTHORITY OF HINDLEY & ASSOCIATES PTY LTD.
DO NOT SCALE FROM THIS DRAWING.

HINDLEY & ASSOCIATES P/L
AS TRUSTEE FOR
HINDLEY TRUST
ACN No. 088 989 904


NO:	DATE:	REVISION:	DRAWN:	CHECK:
A	15.05.25	ISSUED FOR DA	JJR	SDS
B	30.05.25	TOWN PLANNER'S COMMENTS	JJR	SDS

THE CONTRACTOR AND HIS SUBCONTRACTORS ARE
TO VERIFY ALL DIMENSIONS ON SITE BEFORE MAKING
SHOP DRAWINGS OR COMMENCING MANUFACTURE.
THIS IS A COMPUTER GENERATED DRAWING AND
SHALL NOT BE ALTERED BY HAND.



A1 SHEET

PROPOSED BASEMENT FLOOR PLAN
SCALE 1:100

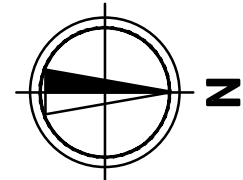

PROPOSED CHILDCARE CENTRE
LOTS 143 (34) & 144 (36)
ST MICHAEL TCE, MOUNT PLEASANT
for STOCK ROAD LAND PTY LTD

Date	-	28.11.24
Design	-	SDS
Drawn	-	SDS
Checked	-	SDS
Scale	-	1:100
Job No.	-	0847
Dwg.	-	DA03
Rev	-	B




HINDLEY & ASSOCIATES
PTY LTD
BUILDING DESIGNERS

166 STIRLING HIGHWAY
NEDLANDS WA 6009

PO BOX 199
NEDLANDS WA 6909

PHONE - 9386 6699
FAX - 9386 6700
admin@hindley.com.au

DEVELOPMENT APPLICATION

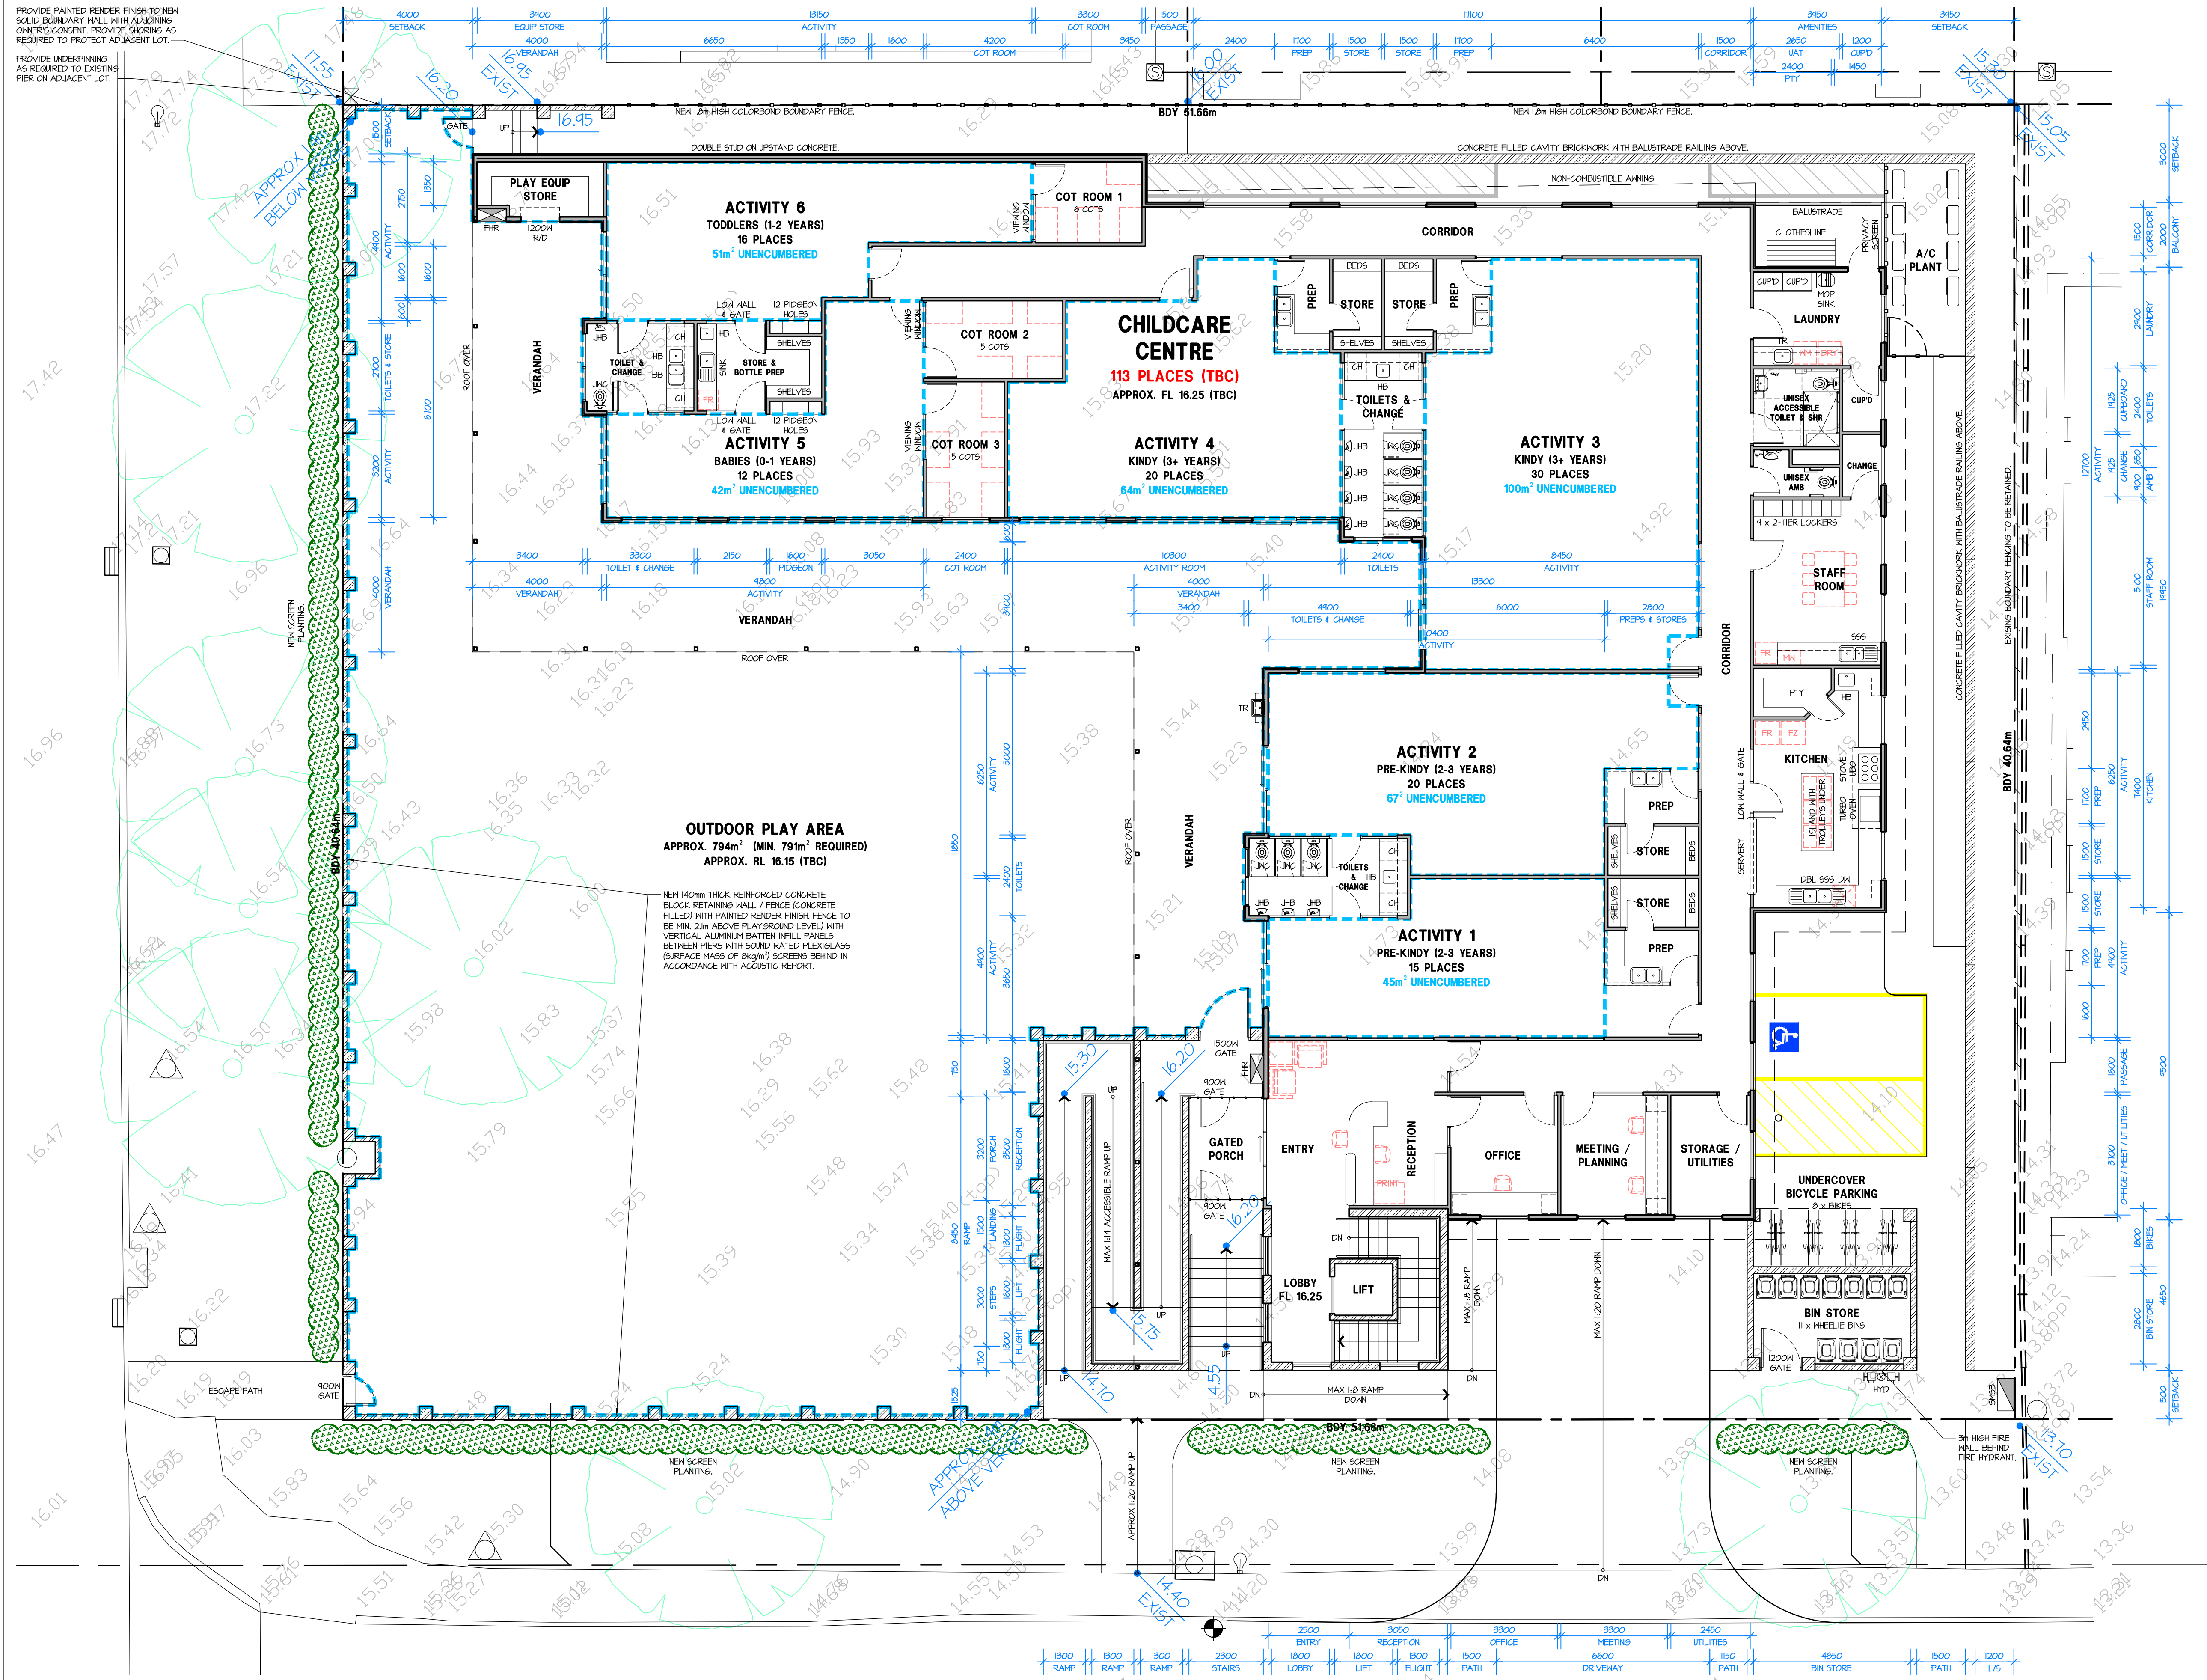

THIS DRAWING IS COPYRIGHT AND MUST NOT BE
REPRODUCED, COPIED OR USED WITHOUT THE
AUTHORITY OF HINDLEY & ASSOCIATES PTY LTD.
DO NOT SCALE FROM THIS DRAWING.

HINDLEY & ASSOCIATES P/L
AS TRUSTEE FOR
HINDLEY TRUST
ACN No. 088 989 904


NO.	DATE:	REVISION:	DRAWN:	CHECK:
A	15.05.25	ISSUED FOR DA	JJR	SDS
B	30.05.25	TOWN PLANNER'S COMMENTS	JJR	SDS



THE CONTRACTOR AND HIS SUBCONTRACTORS ARE
TO VERIFY ALL DIMENSIONS ON SITE BEFORE MAKING
SHOP DRAWINGS OR COMMENCING MANUFACTURE.
THIS IS A COMPUTER GENERATED DRAWING AND
SHALL NOT BE ALTERED BY HAND.

A1 SHEET

PROPOSED GROUND FLOOR PLAN
SCALE 1:100

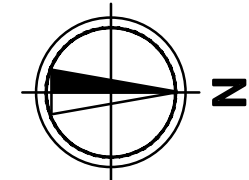

PROPOSED CHILDCARE CENTRE
LOTS 143 (34) & 144 (36)
ST MICHAEL TCE, MOUNT PLEASANT
for STOCK ROAD LAND PTY LTD



HINDLEY & ASSOCIATES
PTY LTD
BUILDING DESIGNERS

166 STIRLING HIGHWAY
NEDLANDS WA 6009

PO BOX 199
NEDLANDS WA 6909

PHONE - 9386 6699
FAX - 9386 6700
admin@hindley.com.au

DEVELOPMENT APPLICATION

Date	28.11.24
Design	SDS
Drawn	SDS
Checked	SDS
Scale	1:100
Job No.	0847
Dwg.	DA04
Rev	B


- EXTERNAL WEATHERBOARD
CLADDING IN DULUX VIVID
WHITE PAINT FINISH.
- CUSTOM ORB ROOF SHEETING
IN COLORBOND SURFIST.
- EXTERNAL WALLS IN DULUX
VIVID WHITE PAINT FINISH.
- COLORBOND BASALT TO ROOF
GAPPINGS AND FLASHINGS
- SELECTED LIMESTONE
FEATURE STONE FINISH.
- GLAZING WITH ALUMINUM FRAMES
IN DULUX BLACK POWDERCOAT
FINISH. WHITE FEATURE BANDING
TO FRAMES AS SHOWN.

 COLORBOND PAPERBARK
RENDER PAINT FINISH.

 LIMESTONE FACEBRICK
WALLS/ RETAINING.

 PLAY AREA WITH VERTICAL
SLAT INFILL TO MASONRY FENCE
PERPENDICULAR BACKING IN
ACCORDANCE WITH ACOUSTIC
REPORT (COLORBOND GALVALUT).

 EXTERNAL SMARTASCREEN
PROFILED FENCE IN
SURFMIST FINISH.

 

PO BOX 199
MIDLANDS WA 6909

DEVELOPMENT APPLICATION



BUILDING DESIGNERS ASSOCIATION OF WA INC

THIS IS A COMPUTER GENERATED DRAWING AND
SHALL NOT BE ALTERED BY HAND.

[illegible]

A1 SHEET

SCALE 1:100

Date - 13.05.25
Design - JJR
Drawn - JJR
Checked - SDS
Scale - 1:100
Job No. - 0847


Dwg - **DA05**
Rev - **B**

COLOUR SCHEDULE:

- EXTERNAL WEATHERBOARD CLADDING IN DULUX VIVID WHITE PAINT FINISH.
- CUSTOM ORB ROOF SHEETING IN COLORBOND SURFMIST.
- EXTERNAL WALLS IN DULUX VIVID WHITE PAINT FINISH.
- COLORBOND BASALT TO ROOF CARRINGS AND FLASHINGS
- SELECTED LIMESTONE FEATURE STONE FINISH.
- GLAZING WITH ALUMINUM FRAMES IN DULUX BLACK POWDERCOAT FINISH WHITE FEATURE BANDING TO FRAMES AS SHOWN.


EXTERNAL FENCE:

- COLORBOND PAPERBARK RENDER PAINT FINISH.
- LIMESTONE FACEBRICK WALLS/ RETAINING.
- PLAY AREA WITH VERTICAL SLAT INFILL TO MASONRY FENCE PROVIDE PERSPEX BACKING IN ACCORDANCE WITH ACOUSTIC REPORT (COLORBOND BASALT).
- EXTERNAL SMARTSCREEN PROFILED FENCE IN SURFMIST FINISH.

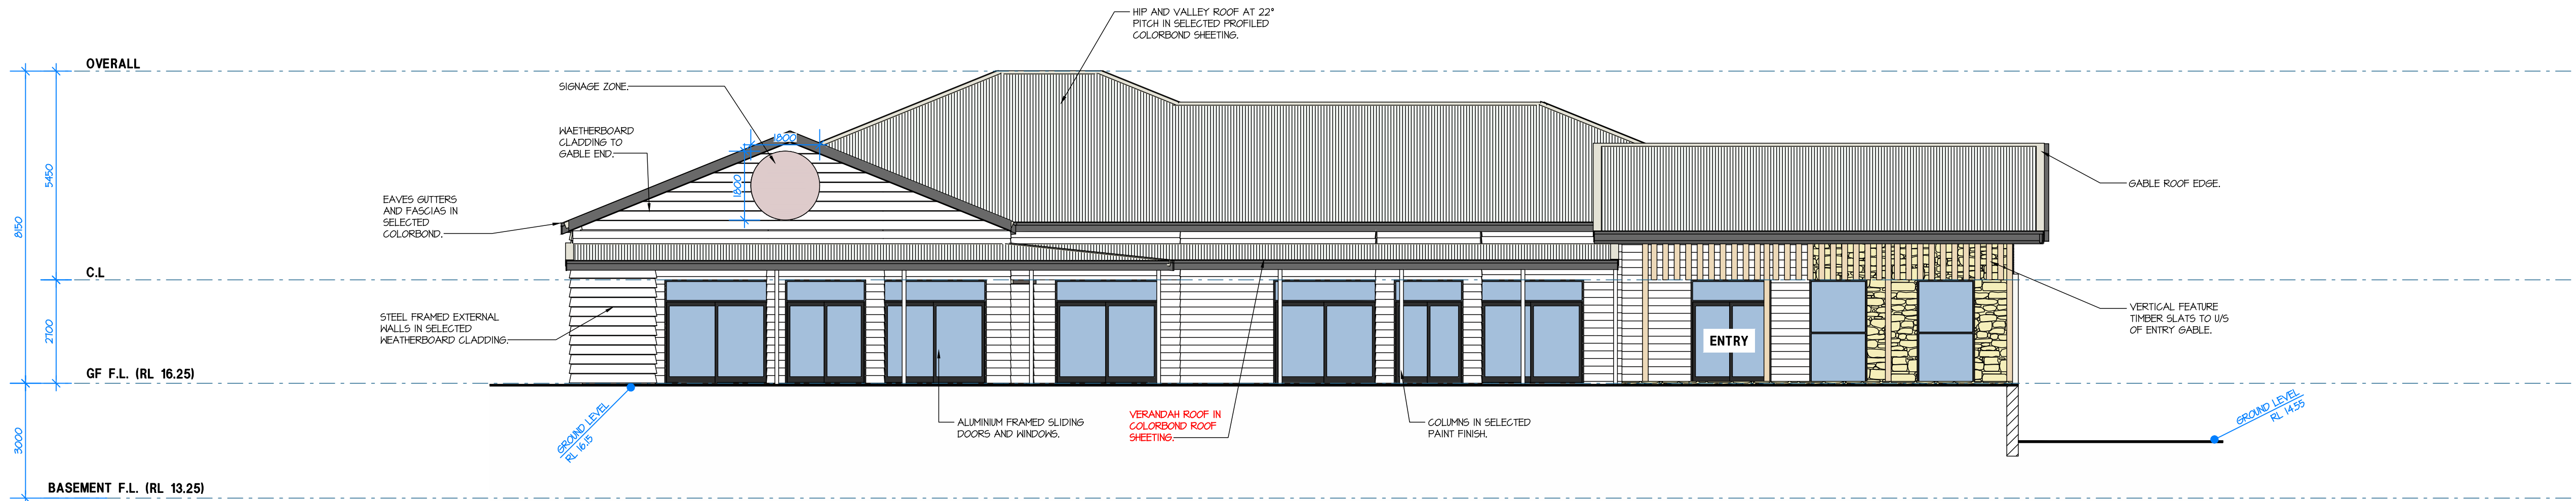

ELEVATION 3

SCALE 1:100

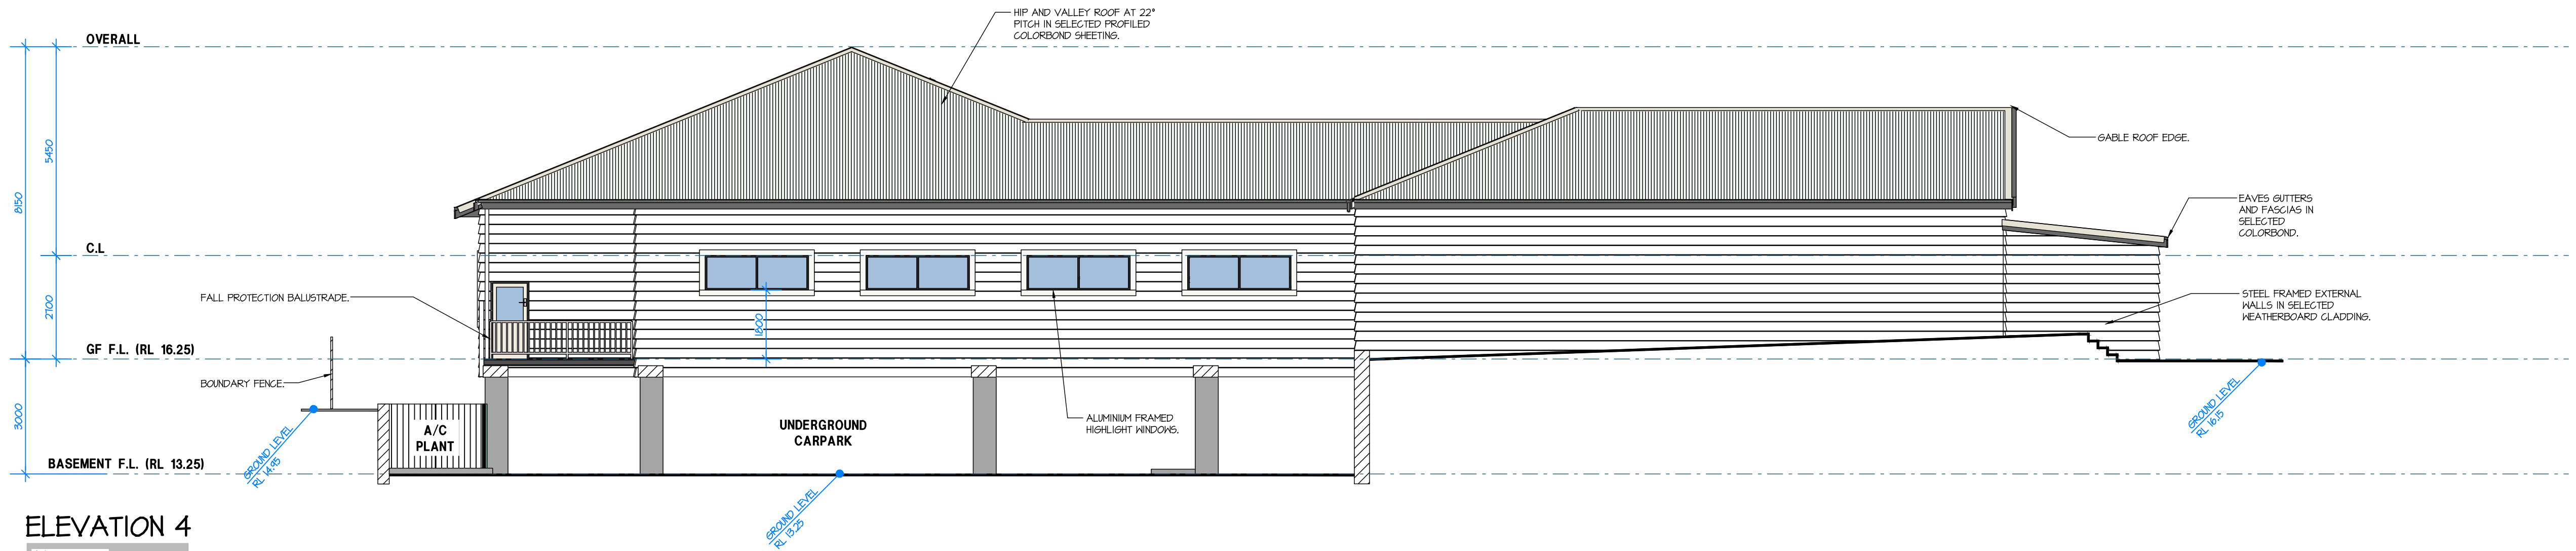

ELEVATION 4

SCALE 1:100



HINDLEY & ASSOCIATES
PTY LTD
BUILDING DESIGNERS

166 STIRLING HIGHWAY
NEDLANDS WA 6009

PO BOX 199
NEDLANDS WA 6909

PHONE - 9386 6699
FAX - 9386 6700
admin@hindley.com.au

DEVELOPMENT APPLICATION

THIS DRAWING IS COPYRIGHT AND MUST NOT BE
RETAINED, COPIED OR USED WITHOUT THE
AUTHORITY OF HINDLEY & ASSOCIATES PTY LTD.
DO NOT SCALE FROM THIS DRAWING.

HINDLEY & ASSOCIATES P/L
AS TRUSTEE FOR
HINDLEY TRUST
ACN No. 088 989 904



THE CONTRACTOR AND HIS SUBCONTRACTORS ARE
TO VERIFY ALL DIMENSIONS ON SITE BEFORE MAKING
SHOP DRAWINGS OR COMMENCING MANUFACTURE.

THIS IS A COMPUTER GENERATED DRAWING AND
SHALL NOT BE ALTERED BY HAND.

NO.	DATE:	REVISION:	DRAWN:	CHECK:
A	15.05.25	ISSUED FOR DA	JJR	SDS
B	30.05.25	TOWN PLANNER'S COMMENTS	JJR	SDS
.	.	.	.	.
.	.	.	.	.
.	.	.	.	.
.	.	.	.	.
.	.	.	.	.
.	.	.	.	.

BUILDING ELEVATIONS

SCALE 1:100

A1 SHEET

PROPOSED CHILDCARE CENTRE
LOTS 143 (34) & 144 (36)
ST MICHAEL TCE, MOUNT PLEASANT
for STOCK ROAD LAND PTY LTD



Date - 13.05.25
Design - JJR
Drawn - JJR
Checked - SDS
Scale - 1:100
Job No. 0847
Dwg - DA06
Rev - B

COLOUR SCHEDULE:

- EXTERNAL WEATHERBOARD CLADDING IN DULUX VIVID WHITE PAINT FINISH.
- CUSTOM ORB ROOF SHEETING IN COLORBOND SURFMIST.
- EXTERNAL WALLS IN DULUX VIVID WHITE PAINT FINISH.
- COLORBOND BASALT TO ROOF CAPPING AND FLASHINGS
- SELECTED LIMESTONE FEATURE STONE FINISH.
- GLAZING WITH ALUMINUM FRAMES IN DULUX BLACK POWDERCOAT FINISH WHITE FEATURE BANDING TO FRAMES AS SHOWN.

EXTERNAL FENCE:

- COLORBOND PAPERBARK RENDER PAINT FINISH.
- LIMESTONE FACEBRICK WALLS/ RETAINING.
- PLAY AREA WITH VERTICAL SLAT INFILL TO MASONRY FENCE PROVIDE PERSPEX BACKING IN ACCORDANCE WITH ACOUSTIC REPORT (COLORBOND BASALT).
- EXTERNAL SMARTSCREEN PROFILED FENCE IN SURFMIST FINISH.

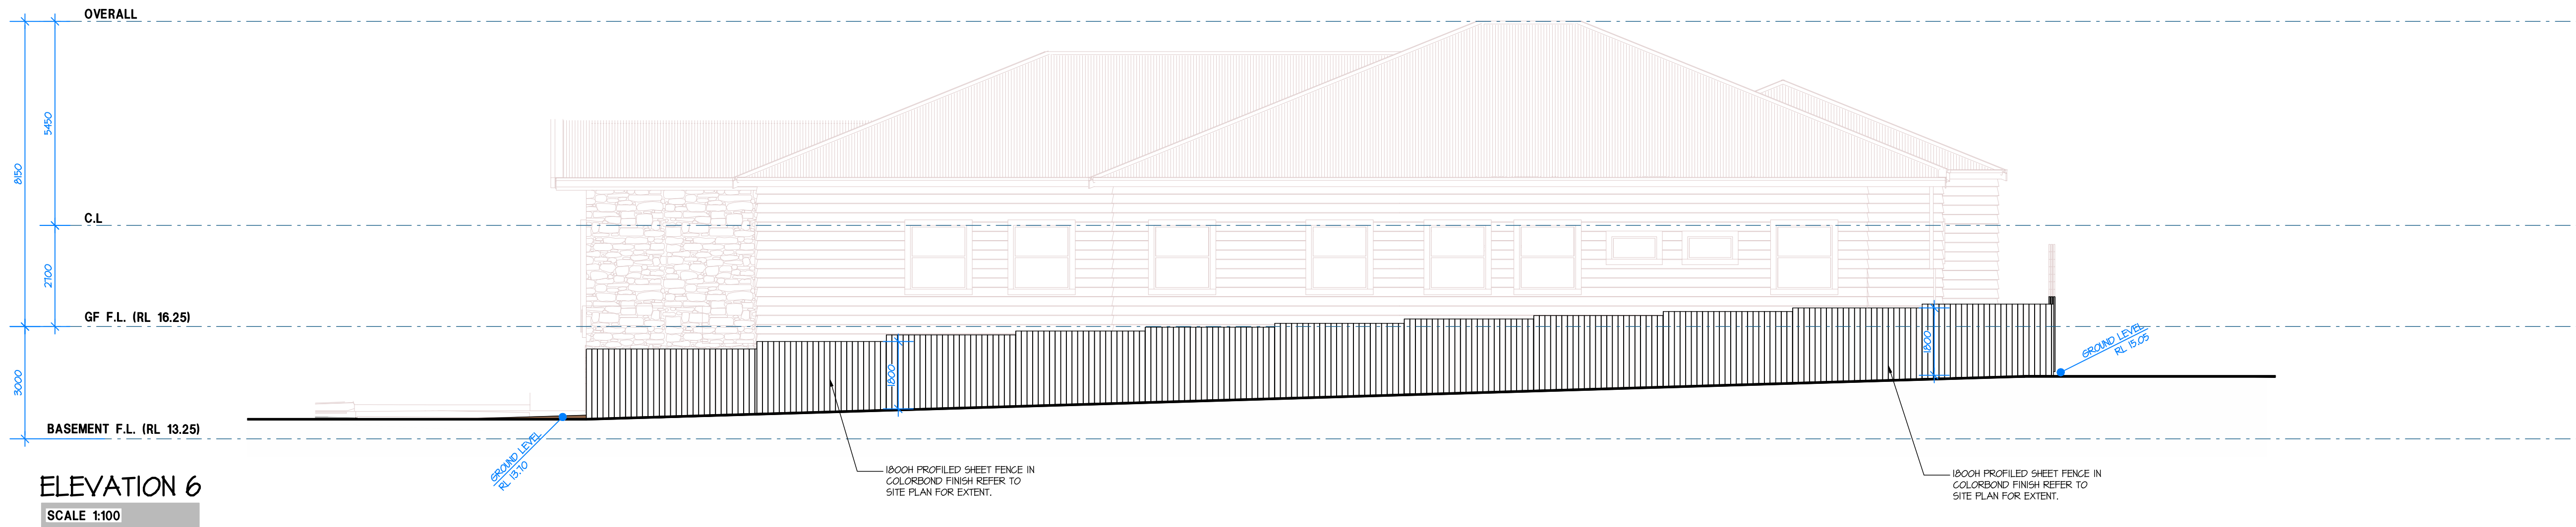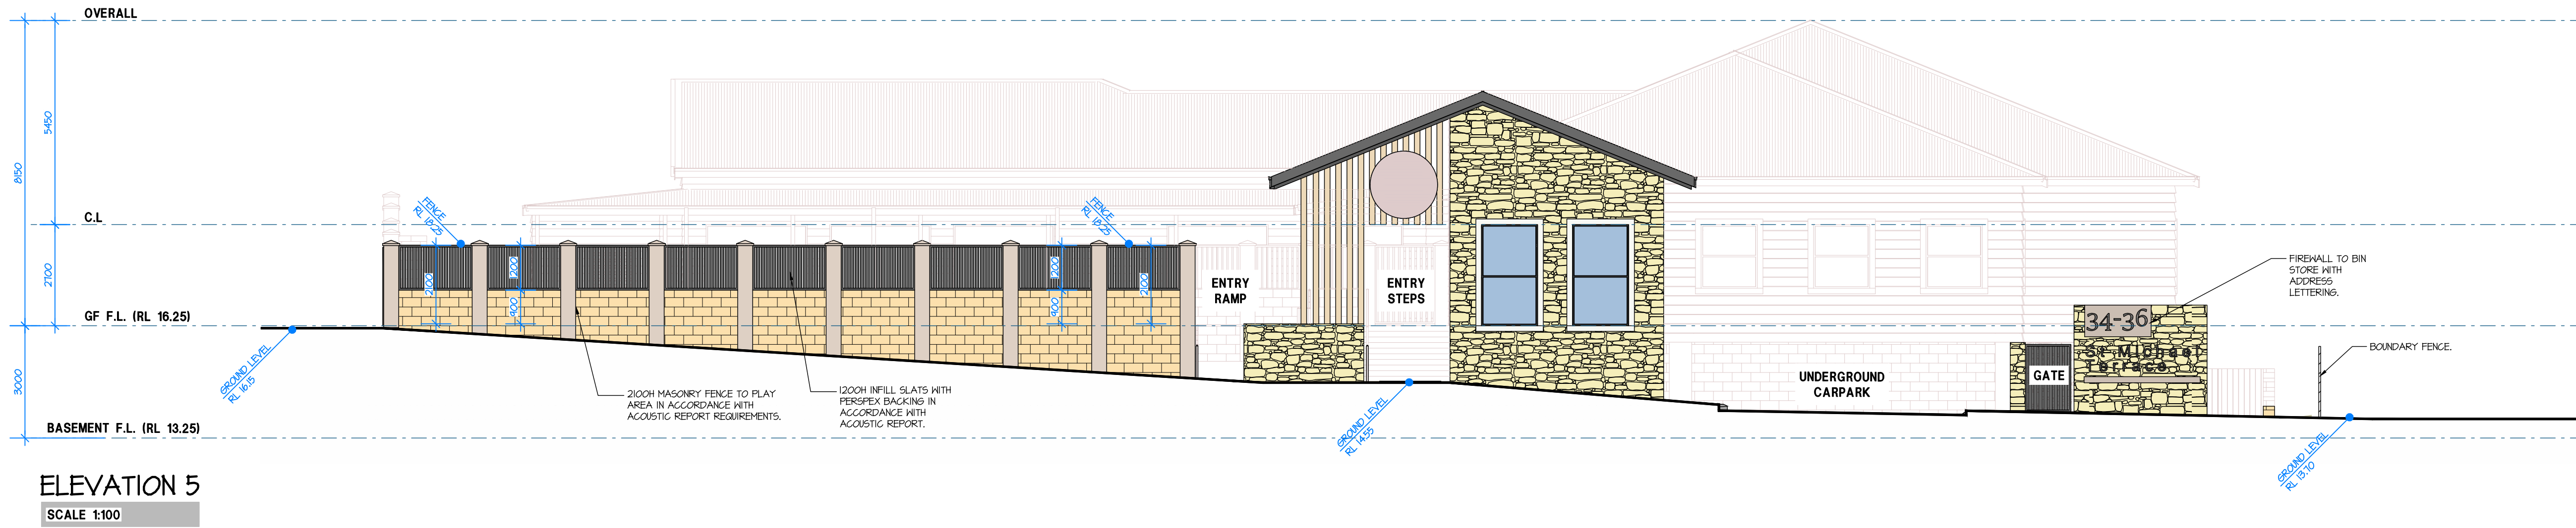

HINDLEY & ASSOCIATES
PTY LTD
BUILDING DESIGNERS

166 STIRLING HIGHWAY
NEDLANDS WA 6009

PO BOX 199
NEDLANDS WA 6909

PHONE - 9386 6699
FAX - 9386 6700
admin@hindley.com.au

DEVELOPMENT APPLICATION

THIS DRAWING IS COPYRIGHT AND MUST NOT BE
RETAINED, COPIED OR USED WITHOUT THE
AUTHORITY OF HINDLEY & ASSOCIATES PTY LTD.
DO NOT SCALE FROM THIS DRAWING.

THE CONTRACTOR AND HIS SUBCONTRACTORS ARE
TO VERIFY ALL DIMENSIONS ON SITE BEFORE MAKING
SHOP DRAWINGS OR COMMENCING MANUFACTURE.

THIS IS A COMPUTER GENERATED DRAWING AND
SHALL NOT BE ALTERED BY HAND.

HINDLEY & ASSOCIATES P/L
AS TRUSTEE FOR
HINDLEY TRUST
ACN No. 088 989 904



NO:	DATE:	REVISION:	DRAWN:	CHECK:
A	15.05.25	ISSUED FOR DA	JJR	SDS
B	30.05.25	TOWN PLANNER'S COMMENTS	JJR	SDS
.	.	.	.	.
.	.	.	.	.
.	.	.	.	.
.	.	.	.	.
.	.	.	.	.
.	.	.	.	.

BOUNDARY ELEVATIONS
SCALE 1:100

A1 SHEET

PROPOSED CHILDCARE CENTRE
LOTS 143 (34) & 144 (36)
ST MICHAEL TCE, MOUNT PLEASANT
for STOCK ROAD LAND PTY LTD


Date - 13.05.25
Design - JJR
Drawn - JJR
Checked - SDS
Scale - 1:100
Job No. 0847
Dwg - DA07
Rev - B

COLOUR SCHEDULE:

- EXTERNAL WEATHERBOARD
CLADDING IN DULUX VIVID
WHITE PAINT FINISH.
- CUSTOM ORB ROOF SHEETING
IN COLORBOND SURFMIST.
- EXTERNAL WALLS IN DULUX
VIVID WHITE PAINT FINISH.
- COLORBOND BASALT TO ROOF
CARRINGS AND FLASHINGS
- SELECTED LIMESTONE
FEATURE STONE FINISH.
- GLAZING WITH ALUMINUM FRAMES
IN DULUX BLACK POWDERCOAT
FINISH WHITE FEATURE BANDING
TO FRAMES AS SHOWN.


EXTERNAL FENCE:

- COLORBOND PAPERBARK
RENDER PAINT FINISH.
- LIMESTONE FACEBRICK
WALLS/ RETAINING.
- PLAY AREA WITH VERTICAL
SLAT INFILL TO MASONRY FENCE
PROVIDE PERSPEX BACKING IN
ACCORDANCE WITH ACOUSTIC
REPORT (COLORBOND BASALT).
- EXTERNAL SMARTSCREEN
PROFILED FENCE IN
SURFMIST FINISH.

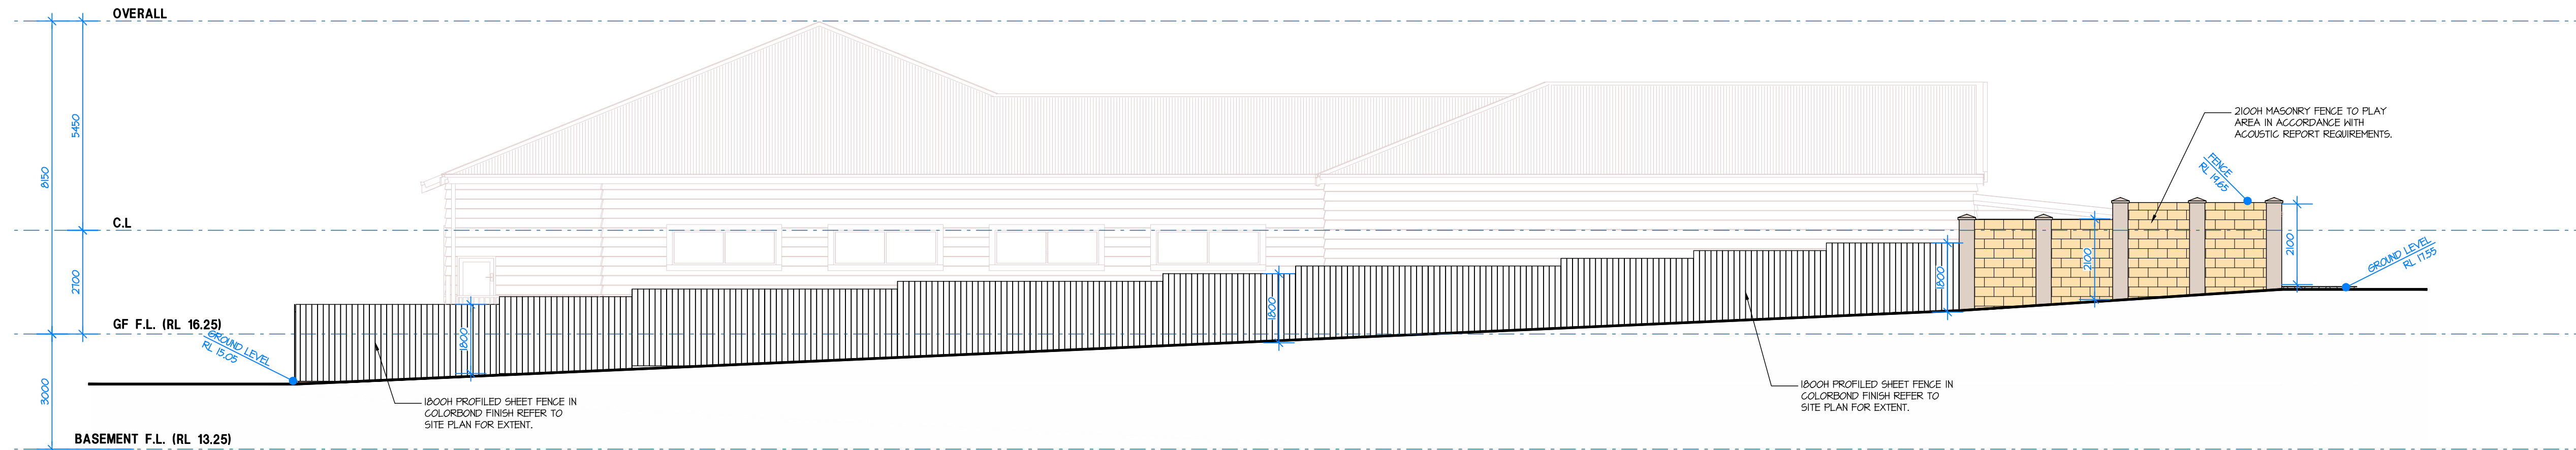

ELEVATION 7

SCALE 1:100

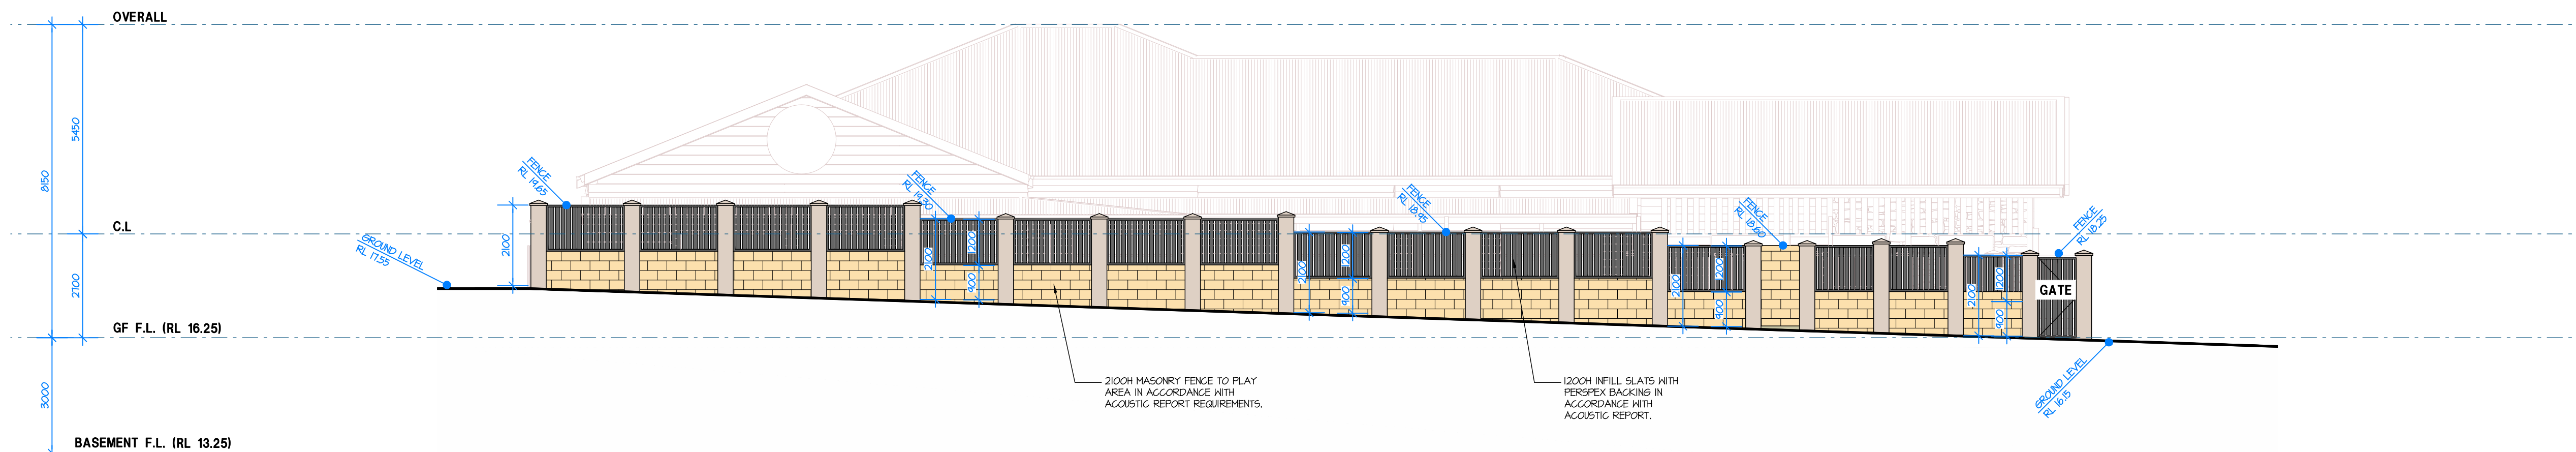

ELEVATION 8

SCALE 1:100

THIS DRAWING IS COPYRIGHT AND MUST NOT BE
RETAINED, COPIED OR USED WITHOUT THE
AUTHORITY OF HINDLEY & ASSOCIATES PTY LTD.
DO NOT SCALE FROM THIS DRAWING.

THE CONTRACTOR AND HIS SUBCONTRACTORS ARE
TO VERIFY ALL DIMENSIONS ON SITE BEFORE MAKING
SHOP DRAWINGS OR COMMENCING MANUFACTURE.

THIS IS A COMPUTER GENERATED DRAWING AND
SHALL NOT BE ALTERED BY HAND.

HINDLEY & ASSOCIATES P/L
AS TRUSTEE FOR
HINDLEY TRUST
ACN No. 088 989 904



NO:	DATE:	REVISION:	DRAWN:	CHECK:
A	15.05.25	ISSUED FOR DA	JJR	SDS
B	30.05.25	TOWN PLANNER'S COMMENTS	JJR	SDS
.	.	.	.	.
.	.	.	.	.
.	.	.	.	.
.	.	.	.	.
.	.	.	.	.
.	.	.	.	.

BOUNDARY ELEVATIONS

SCALE 1:100

A1 SHEET

PROPOSED CHILDCARE CENTRE
LOTS 143 (34) & 144 (36)
ST MICHAEL TCE, MOUNT PLEASANT
for STOCK ROAD LAND PTY LTD

Date - 13.05.25
Design - JJR
Drawn - JJR
Checked - SDS
Scale - 1:100
Job No. 0847
Dwg - DA08
Rev - B

DEVELOPMENT APPLICATION





HINDLEY & ASSOCIATES
PTY LTD
BUILDING DESIGNERS

166 STIRLING HIGHWAY
NEDLANDS WA 6009

PO BOX 199
NEDLANDS WA 6909

PHONE - 9386 6699
FAX - 9386 6700
admin@hindley.com.au

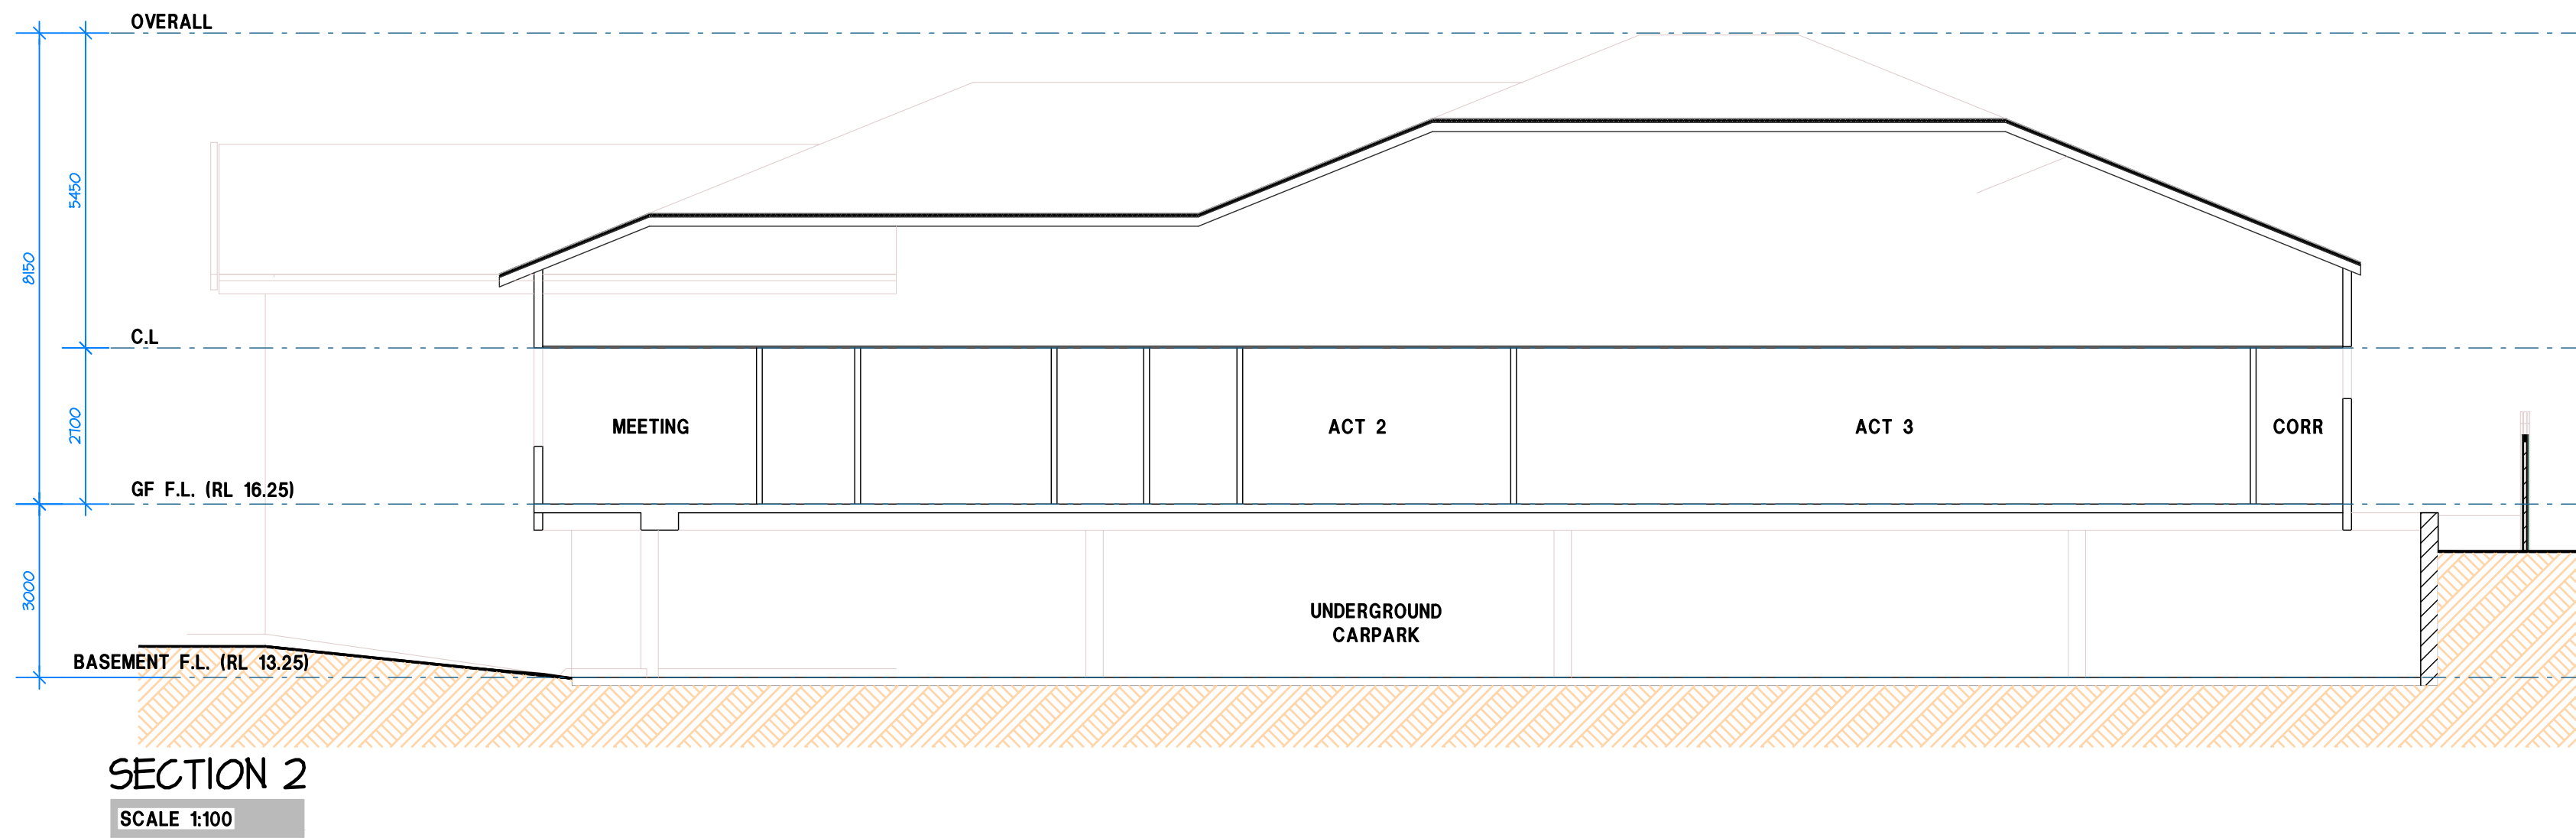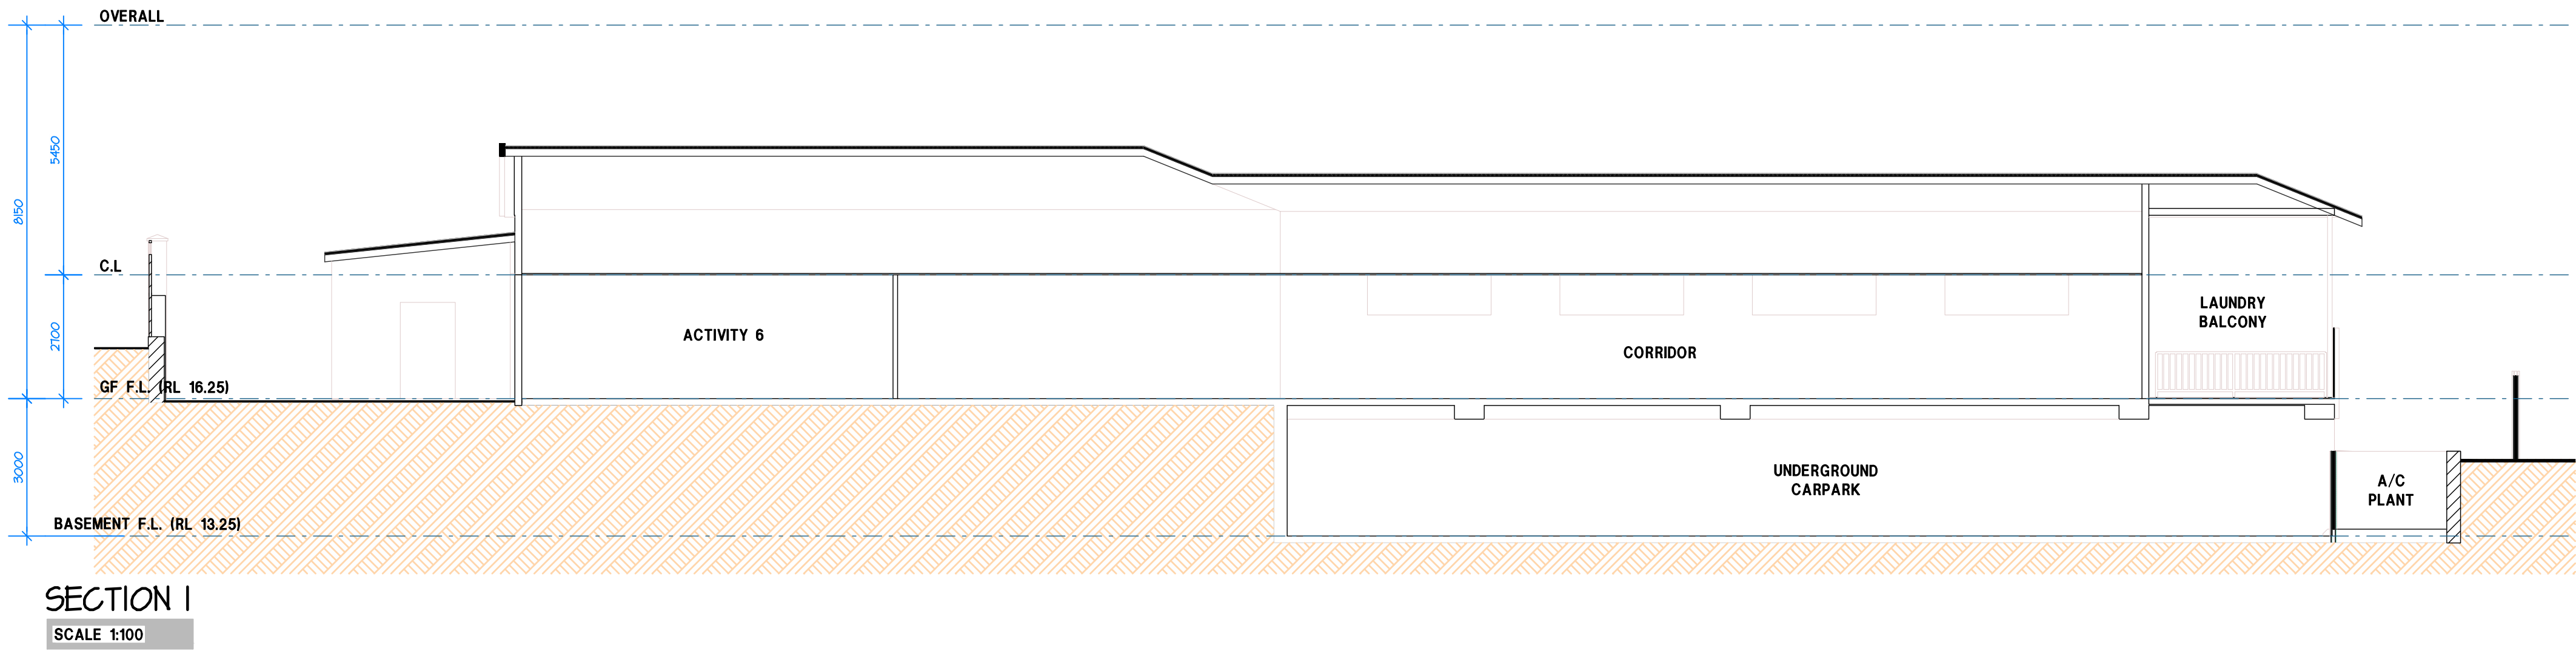

THIS DRAWING IS COPYRIGHT AND MUST NOT BE
RETAINED, COPIED OR USED WITHOUT THE
AUTHORITY OF HINDLEY & ASSOCIATES PTY LTD.
DO NOT SCALE FROM THIS DRAWING.

THE CONTRACTOR AND HIS SUBCONTRACTORS ARE
TO VERIFY ALL DIMENSIONS ON SITE BEFORE MAKING
SHOP DRAWINGS OR COMMENCING MANUFACTURE.

THIS IS A COMPUTER GENERATED DRAWING AND
SHALL NOT BE ALTERED BY HAND.

HINDLEY & ASSOCIATES P/L
AS TRUSTEE FOR
HINDLEY TRUST
ACN No. 088 989 904


BUILDING DESIGNERS ASSOCIATION OF WA INC.

NO:	DATE:	REVISION:	DRAWN:	CHECK:
A	15.05.25	ISSUED FOR DA	JJR	SDS
B	30.05.25	TOWN PLANNER'S COMMENTS	JJR	SDS
.	.	.	.	.
.	.	.	.	.
.	.	.	.	.
.	.	.	.	.
.	.	.	.	.

A1 SHEET

SECTIONS
SCALE 1:100

PROPOSED CHILDCARE CENTRE
LOTS 143 (34) & 144 (36)
ST MICHAEL TCE, MOUNT PLEASANT
for STOCK ROAD LAND PTY LTD

Date - 13.05.25
Design - JJR
Drawn - JJR
Checked - SDS
Scale - 1:100
Job No. 0847
Dwg - DA09
Rev - B



HINDLEY & ASSOCIATES
PTY LTD
BUILDING DESIGNERS

166 STIRLING HIGHWAY
NEDLANDS WA 6009

PO BOX 199
NEDLANDS WA 6909

PHONE - 9386 6699
FAX - 9386 6700
admin@hindley.com.au

DEVELOPMENT APPLICATION



IMAGE 1



IMAGE 2



IMAGE 3



IMAGE 4



HINDLEY & ASSOCIATES
PTY LTD
BUILDING DESIGNERS

166 STIRLING HIGHWAY
NEDLANDS WA 6009

PO BOX 199
NEDLANDS WA 6909

PHONE - 9386 6699
FAX - 9386 6700
admin@hindley.com.au

DEVELOPMENT APPLICATION

THIS DRAWING IS COPYRIGHT AND MUST NOT BE
RETAINED, COPIED OR USED WITHOUT THE
AUTHORITY OF HINDLEY & ASSOCIATES PTY LTD.
DO NOT SCALE FROM THIS DRAWING.

THE CONTRACTOR AND HIS SUBCONTRACTORS ARE
TO VERIFY ALL DIMENSIONS ON SITE BEFORE MAKING
SHOP DRAWINGS OF COMMENCING MANUFACTURE.

THIS IS A COMPUTER GENERATED DRAWING AND
SHALL NOT BE ALTERED BY HAND.

HINDLEY & ASSOCIATES P/L
AS TRUSTEE FOR
HINDLEY TRUST
ACN No. 088 989 904



NO.	DATE:	REVISION:	DRAWN:	CHECK:
A	15.05.25	ISSUED FOR DA	JJR	SDS
B	30.05.25	TOWN PLANNER'S COMMENTS	JJR	SDS
.	.	.	.	.
.	.	.	.	.
.	.	.	.	.
.	.	.	.	.
.	.	.	.	.
.	.	.	.	.

A1 SHEET

PERSPECTIVES
NTS

PROPOSED CHILDCARE CENTRE
LOTS 143 (34) & 144 (36)
ST MICHAEL TCE, MOUNT PLEASANT
for STOCK ROAD LAND PTY LTD

Date	-	13.05.25
Design	-	JJR
Drawn	-	JJR
Checked	-	SDS
Scale	-	NTS
Job No.	-	0847
Dwg	-	DA10
Rev	-	B



IMAGE 5



IMAGE 7



IMAGE 6

THIS DRAWING IS COPYRIGHT AND MUST NOT BE
RETAINED, COPIED OR USED WITHOUT THE
AUTHORITY OF HINDLEY & ASSOCIATES PTY LTD.
DO NOT SCALE FROM THIS DRAWING.

THE CONTRACTOR AND HIS SUBCONTRACTORS ARE
TO VERIFY ALL DIMENSIONS ON SITE BEFORE MAKING
SHOP DRAWINGS OR COMMENCING MANUFACTURE.

THIS IS A COMPUTER GENERATED DRAWING AND
SHALL NOT BE ALTERED BY HAND.

HINDLEY & ASSOCIATES PTY LTD
A TRUSTEE FOR
HINDLEY TRUST
ACN No. 088 989 904



NO:	DATE:	REVISION:	DRAWN:	CHECK:
A	15.05.25	ISSUED FOR DA	JJR	SDS
B	30.05.25	TOWN PLANNER'S COMMENTS	JJR	SDS
.	.	.	.	.
.	.	.	.	.
.	.	.	.	.
.	.	.	.	.
.	.	.	.	.
.	.	.	.	.

A1 SHEET

PERSPECTIVES
NTS

PROPOSED CHILDCARE CENTRE
LOTS 143 (34) & 144 (36)
ST MICHAEL TCE, MOUNT PLEASANT
for STOCK ROAD LAND PTY LTD

Date - 13.05.25
Design - JJR
Drawn - JJR
Checked - SDS
Scale - NTS
Job No. - 0847
Dwg - DA11
Rev - B



HINDLEY & ASSOCIATES
PTY LTD
BUILDING DESIGNERS

166 STIRLING HIGHWAY
NEDLANDS WA 6009

PO BOX 199
NEDLANDS WA 6909

PHONE - 9386 6699
FAX - 9386 6700
admin@hindley.com.au

DEVELOPMENT APPLICATION



IMAGE 8



IMAGE 9



IMAGE 10

THIS DRAWING IS COPYRIGHT AND MUST NOT BE
RETAINED, COPIED OR USED WITHOUT THE
AUTHORITY OF HINDLEY & ASSOCIATES PTY LTD.
DO NOT SCALE FROM THIS DRAWING.

THE CONTRACTOR AND HIS SUBCONTRACTORS ARE
TO VERIFY ALL DIMENSIONS ON SITE BEFORE MAKING
SHOP DRAWINGS OF COMMENCING MANUFACTURE.

THIS IS A COMPUTER GENERATED DRAWING AND
SHALL NOT BE ALTERED BY HAND.

HINDLEY & ASSOCIATES PTY LTD
AS TRUSTEE FOR
HINDLEY TRUST
ACN No. 088 989 904



NO:	DATE:	REVISION:	DRAWN:	CHECK:
A	15.05.25	ISSUED FOR DA	JJR	SDS
B	30.05.25	TOWN PLANNER'S COMMENTS	JJR	SDS
.				
.				
.				
.				
.				
.				
.				
.				

A1 SHEET

PERSPECTIVES
NTS

PROPOSED CHILDCARE CENTRE
LOTS 143 (34) & 144 (36)
ST MICHAEL TCE, MOUNT PLEASANT
for STOCK ROAD LAND PTY LTD



HINDLEY & ASSOCIATES
PTY LTD
BUILDING DESIGNERS

166 STIRLING HIGHWAY
NEDLANDS WA 6009

PO BOX 199
NEDLANDS WA 6909

PHONE - 9386 6699
FAX - 9386 6700
admin@hindley.com.au

DEVELOPMENT APPLICATION

Date - 13.05.25
Design - JJR
Drawn - JJR
Checked - SDS
Scale - NTS
Job No. - 0847
Dwg - DA12
Rev - B