



SITE CRITERIA

1. Site Area
a. Site Area
1065m²

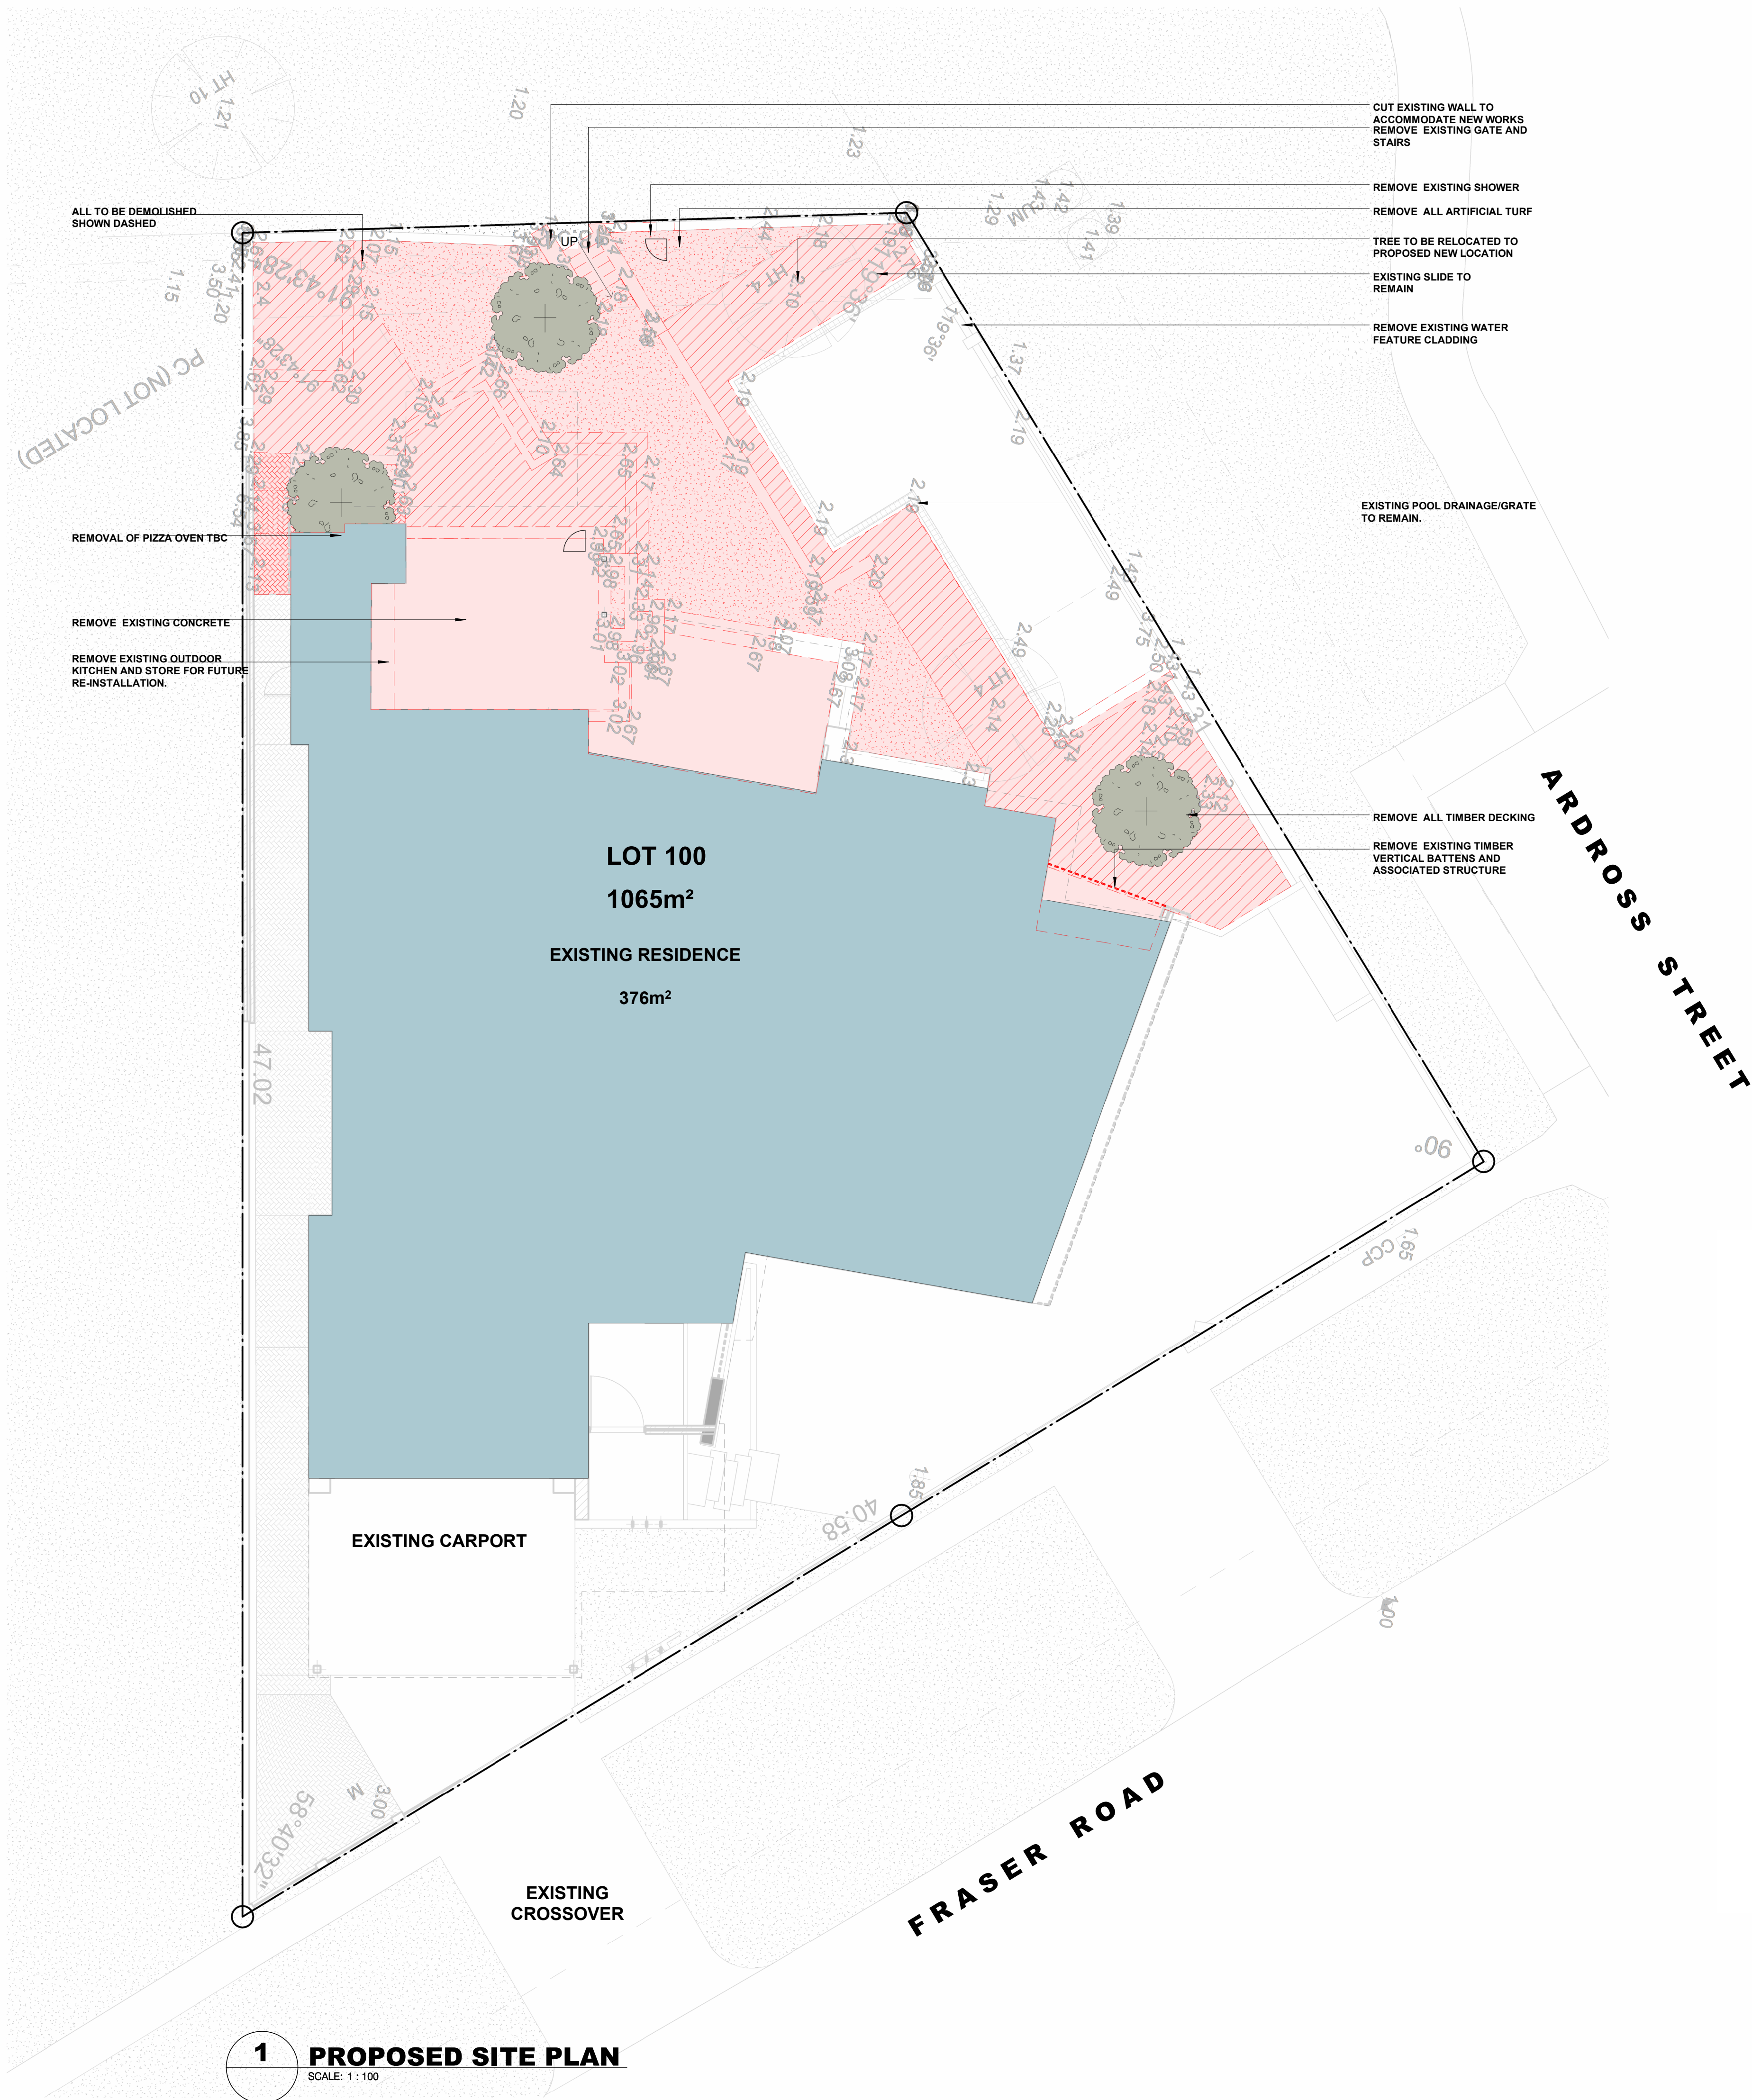

ADVERTISING COPY ONLY

These plans are for advertising of this development application only. These plans are subject to change and may not reflect the final issued as part of the final decision of the application. These plans are not to be reproduced, copied, shared or distributed without the consent of the applicant of this development application.

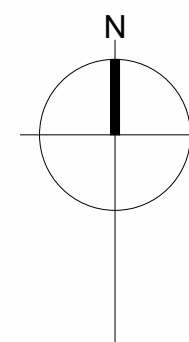

PROPOSED HOUSE EXTENSION


ADDRESS: 2b Fraser Road, Applecross
FOR: Chantelle Somas




DATE: JULY 2026
REVISION: SK011
DWG No: A1000
SCALE: 1:100 @B1

PROJECT NUMBER
P25-9644
© Meyer Shircore & Associates
Suite 2, Ground Floor, 417 Roberts Road, Subiaco WA 6008
PO Box 1254 Subiaco WA 6904
t: 08 9381 8511
e: msa@meyershircore.com.au
ACN 115 189 216
ABN 32 872 749 643



ADVERTISING COPY ONLY
These plans are for advertising of this development application only. These plans are subject to change and may not reflect the final issued as part of the final decision of the application. These plans are not to be reproduced, copied, shared or distributed without the consent of the applicant of this development application.

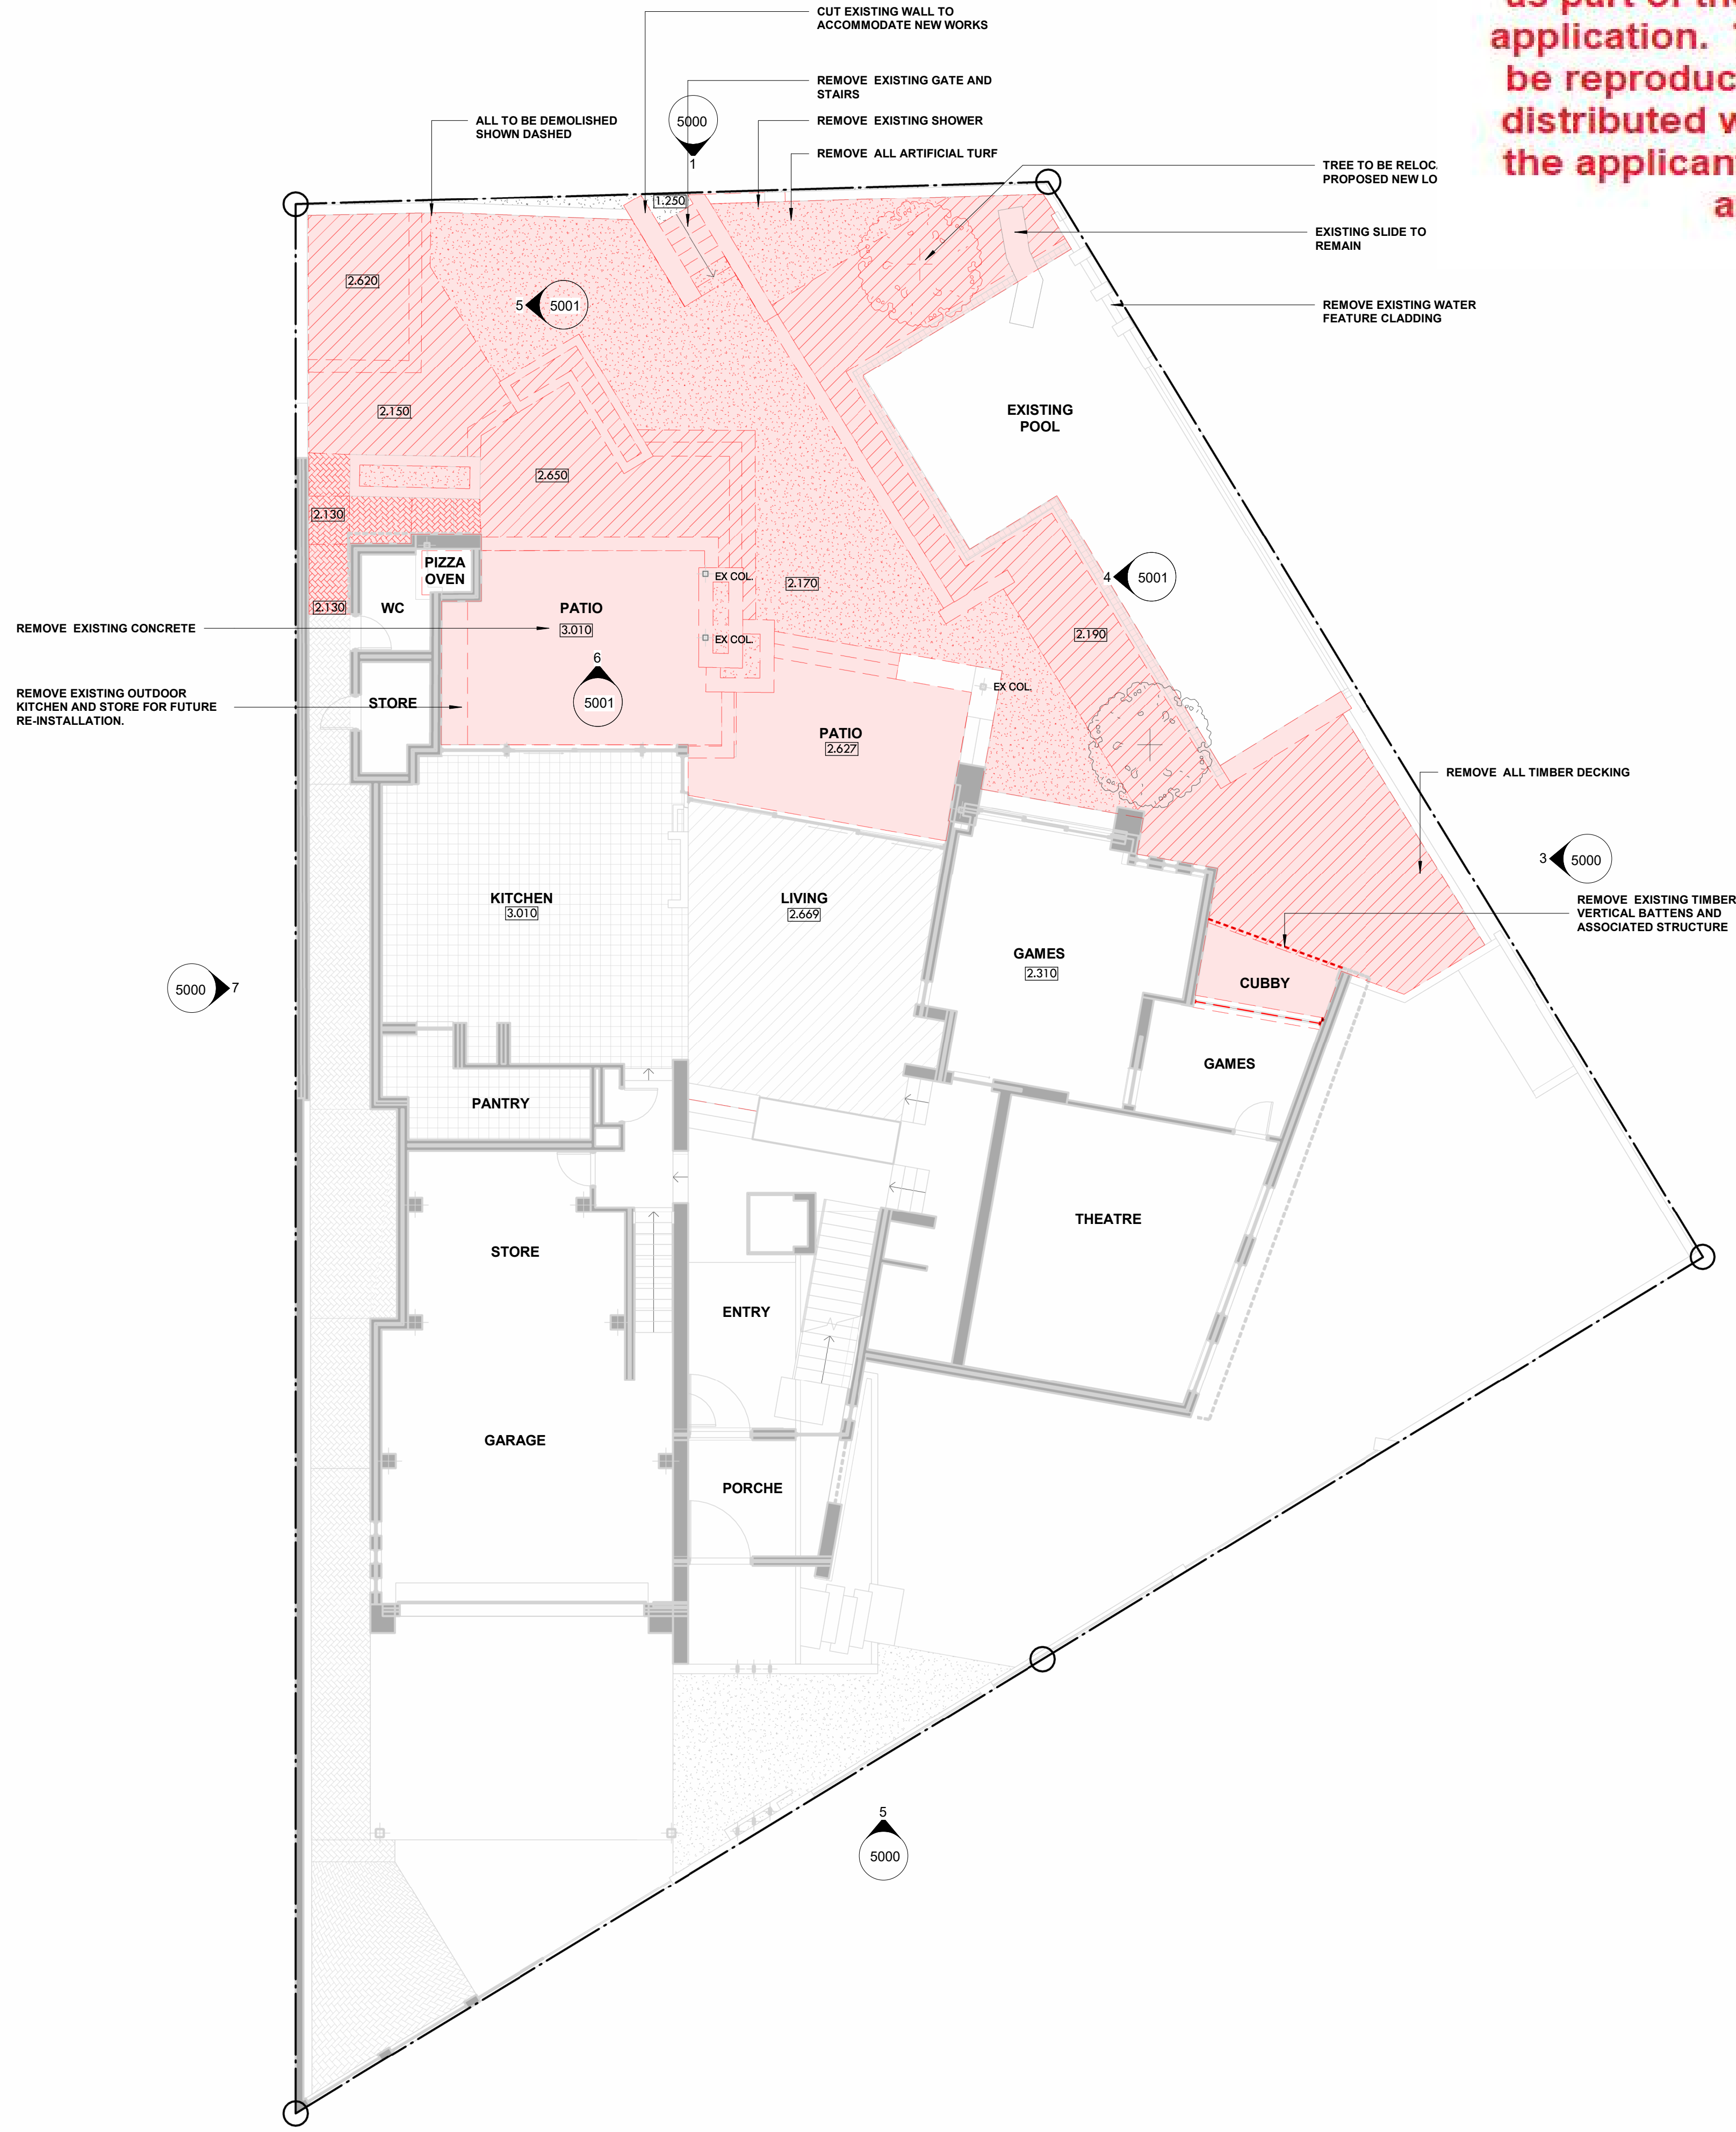

EXISTING AND DEMOLITION GROUND FLOOR PLAN
SCALE: 1 : 100

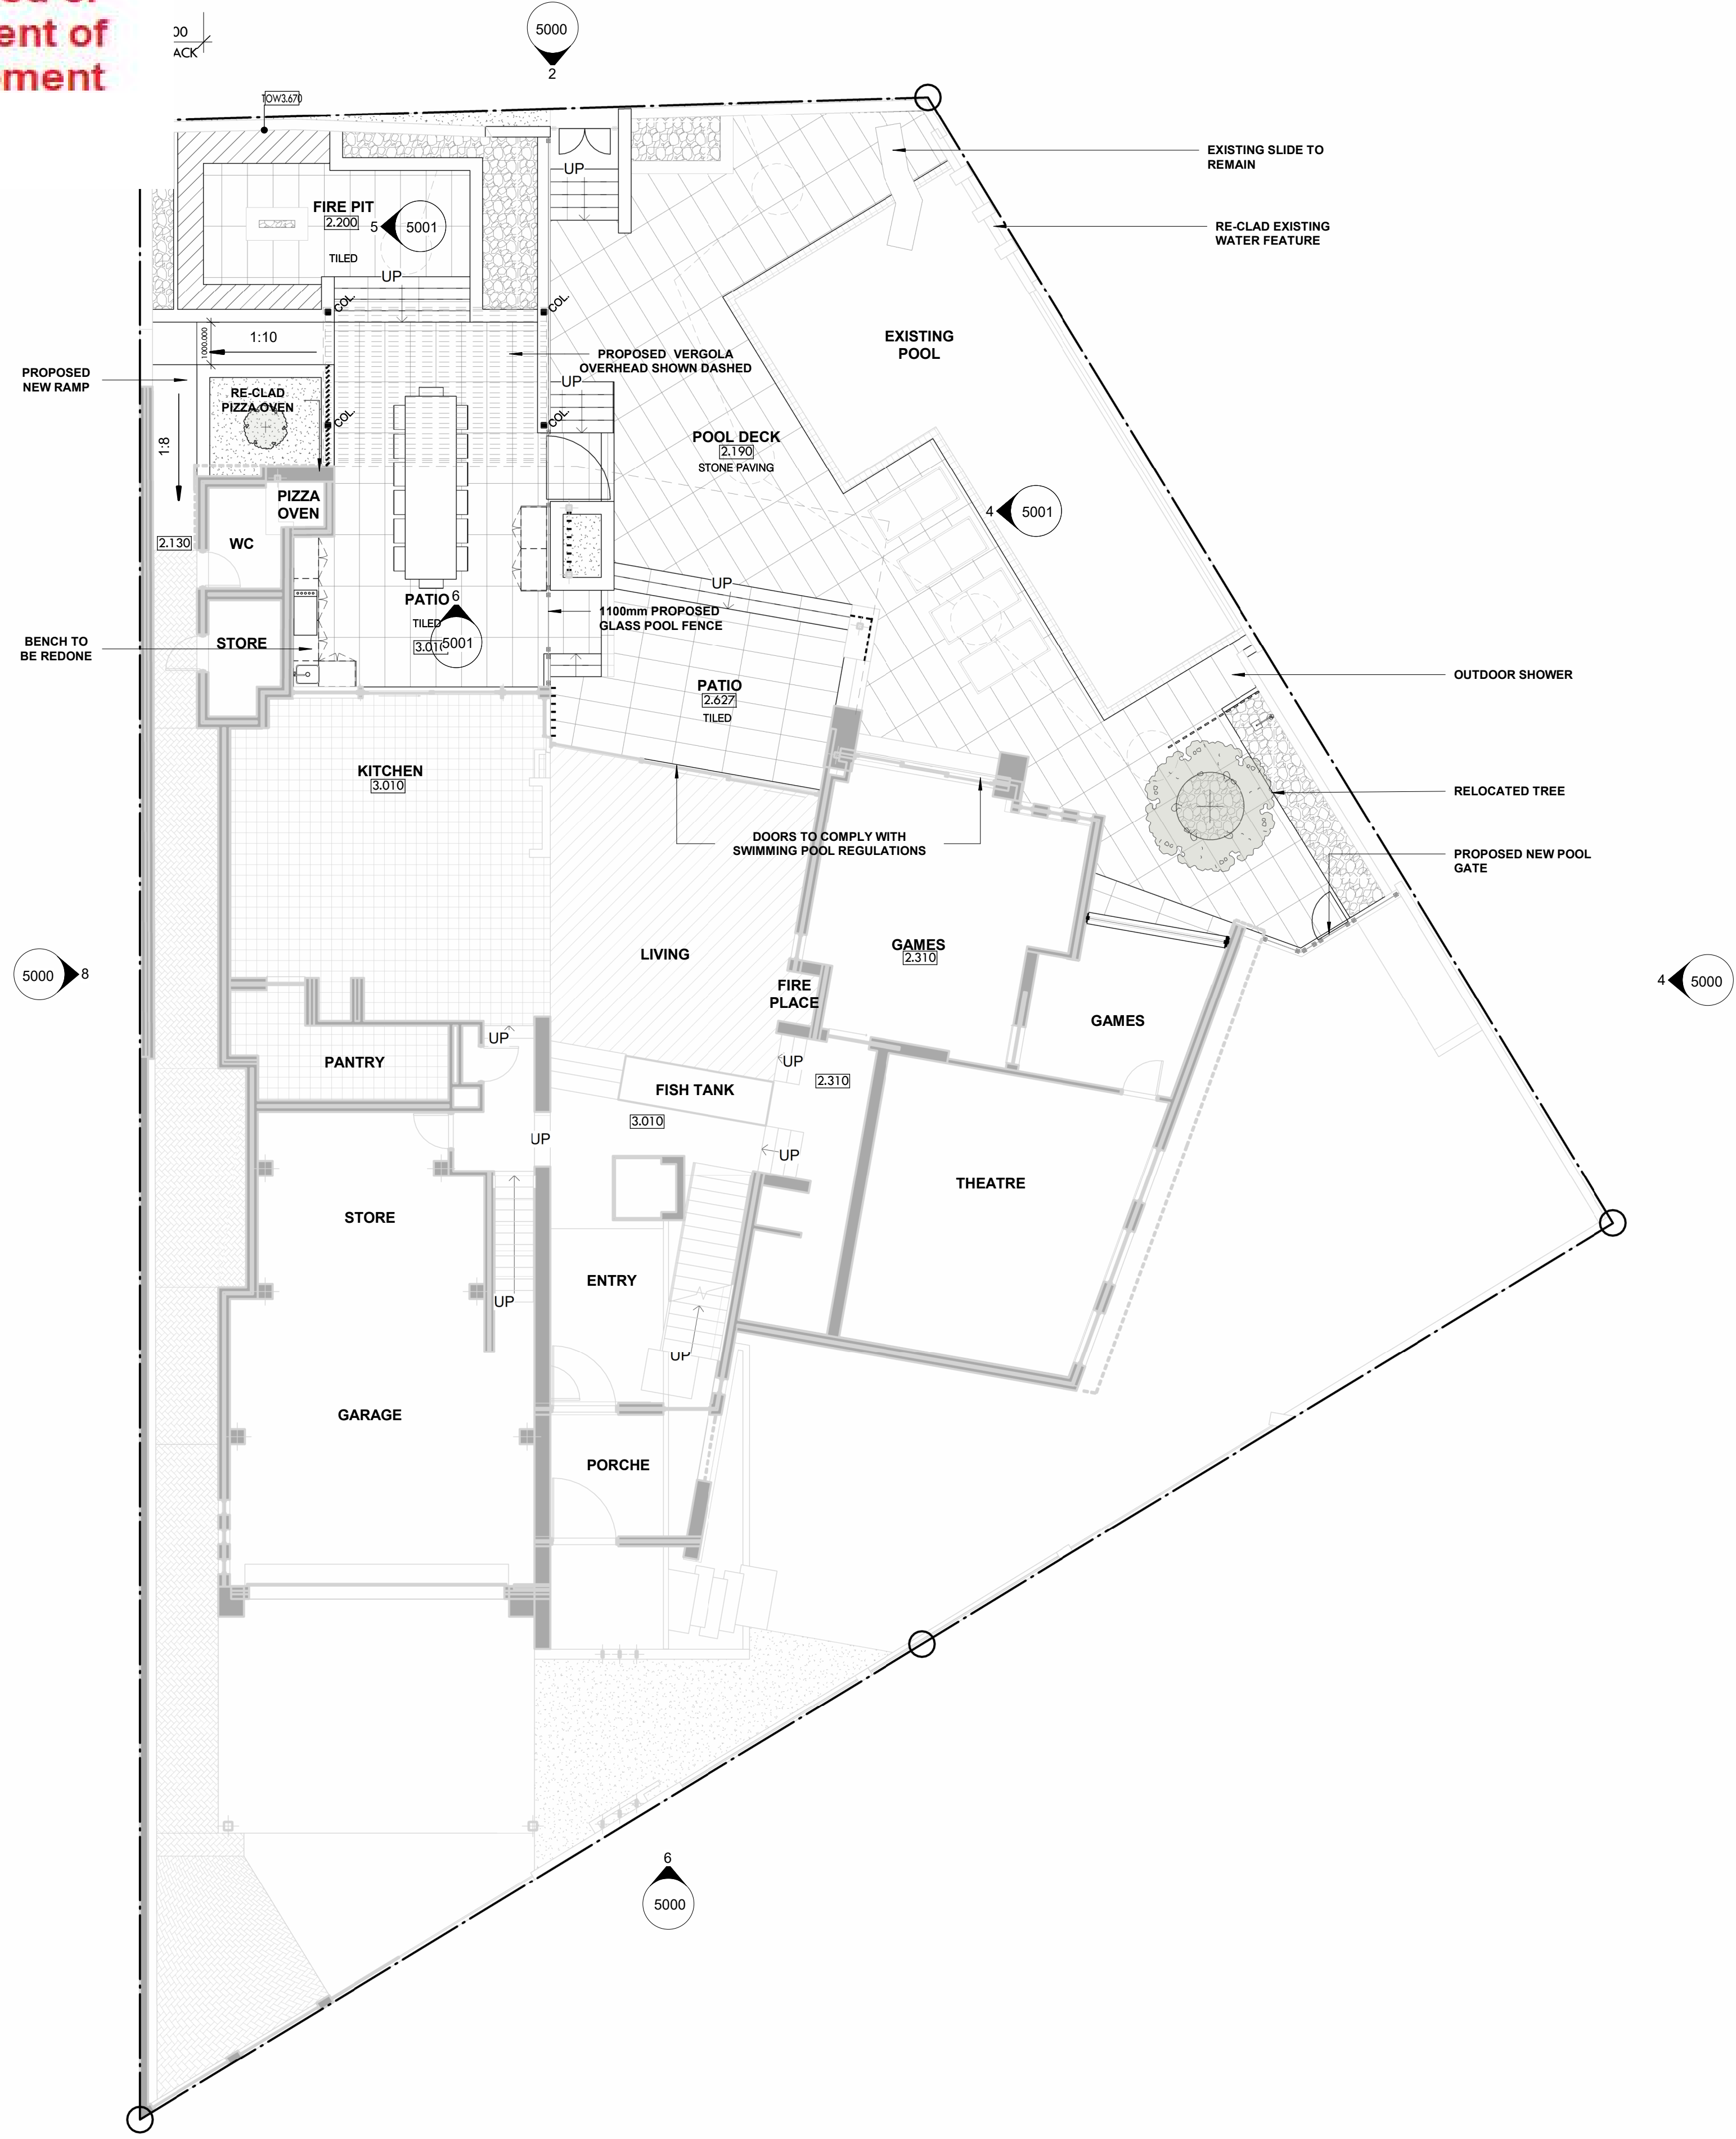

PROPOSED GROUND FLOOR PLAN
SCALE: 1 : 100

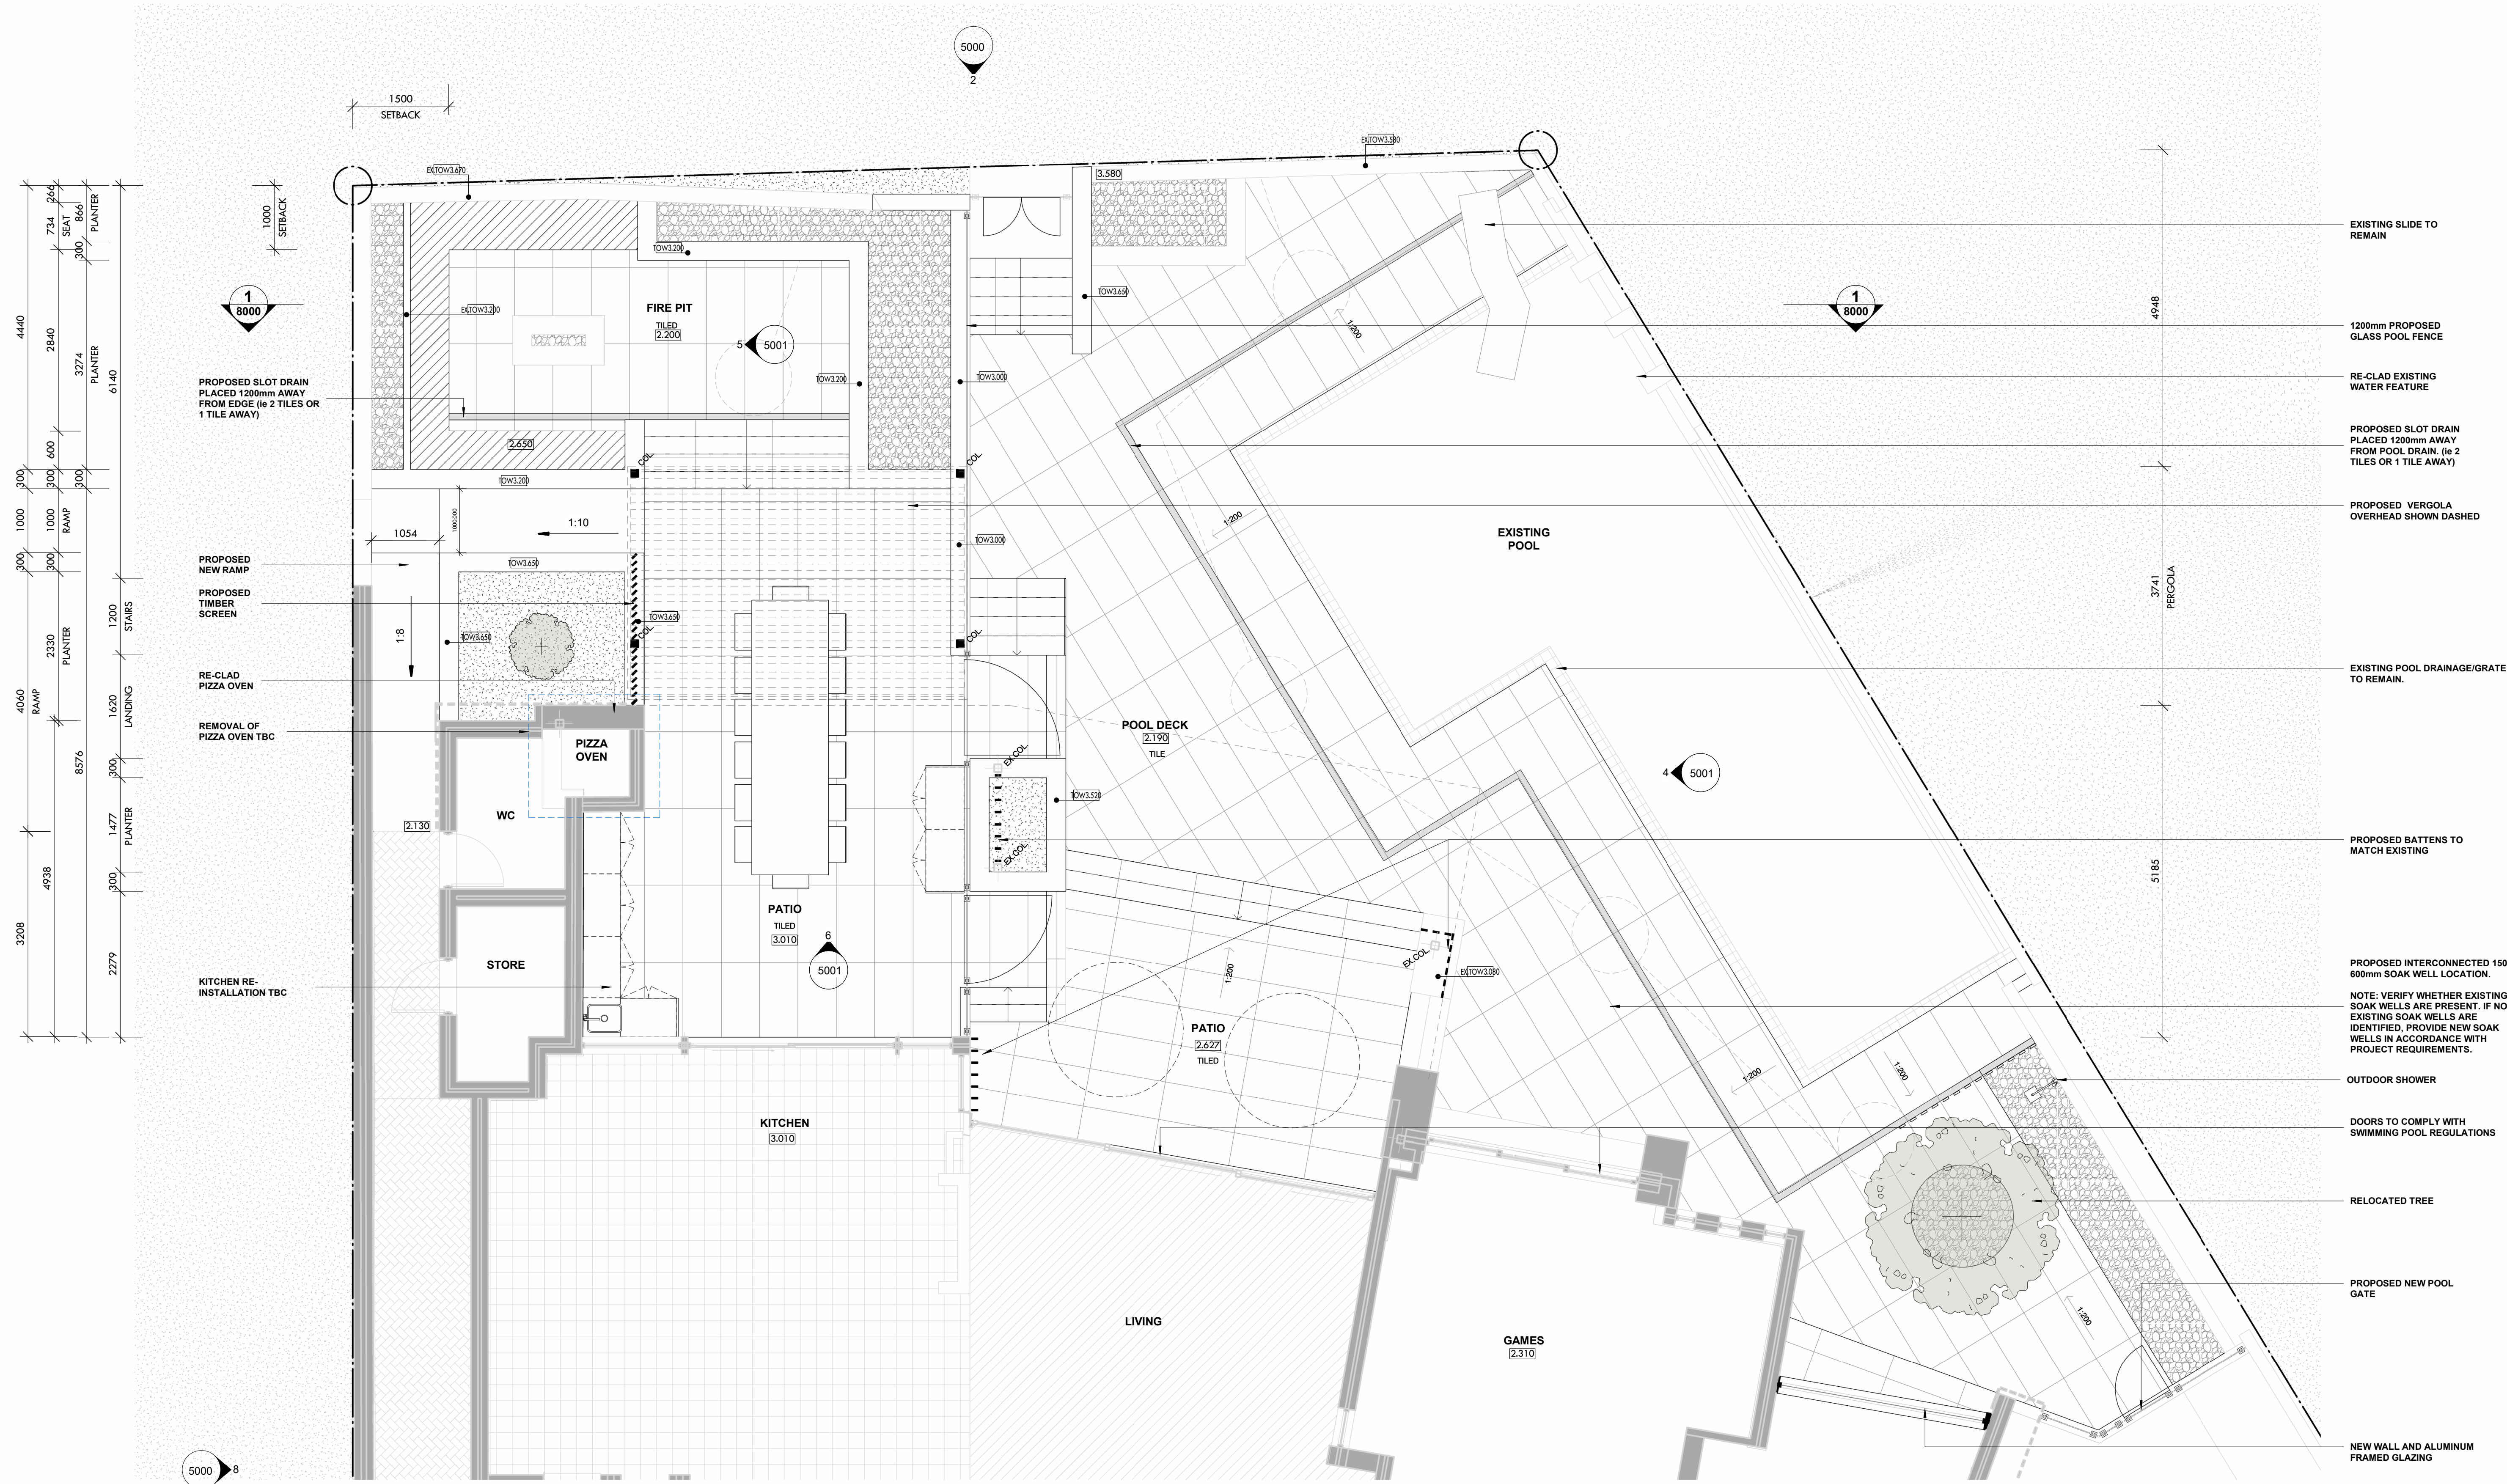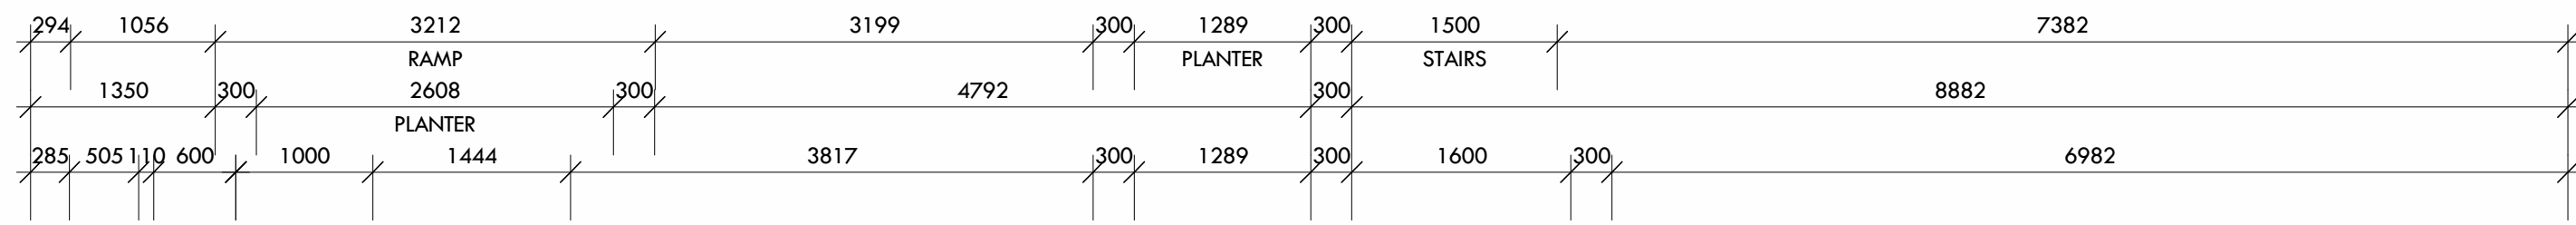

ADVERTISING COPY ONLY
These plans are for advertising of this development application only. These plans are subject to change and may not reflect the final issued as part of the final decision of the application. These plans are not to be reproduced, copied, shared or distributed without the consent of the applicant of this development application.


PROPOSED GROUND FLOOR PLAN

SCALE: 1 : 50

PROPOSED HOUSE EXTENSION

ADDRESS: 2b Fraser Road, Applecross
FOR: Chantelle Somas


ADVERTISING COPY ONLY
These plans are for advertising of this development application only. These plans are subject to change and may not reflect the final issued as part of the final decision of the application. These plans are not to be reproduced, copied, shared or distributed without the consent of the applicant of this development application.

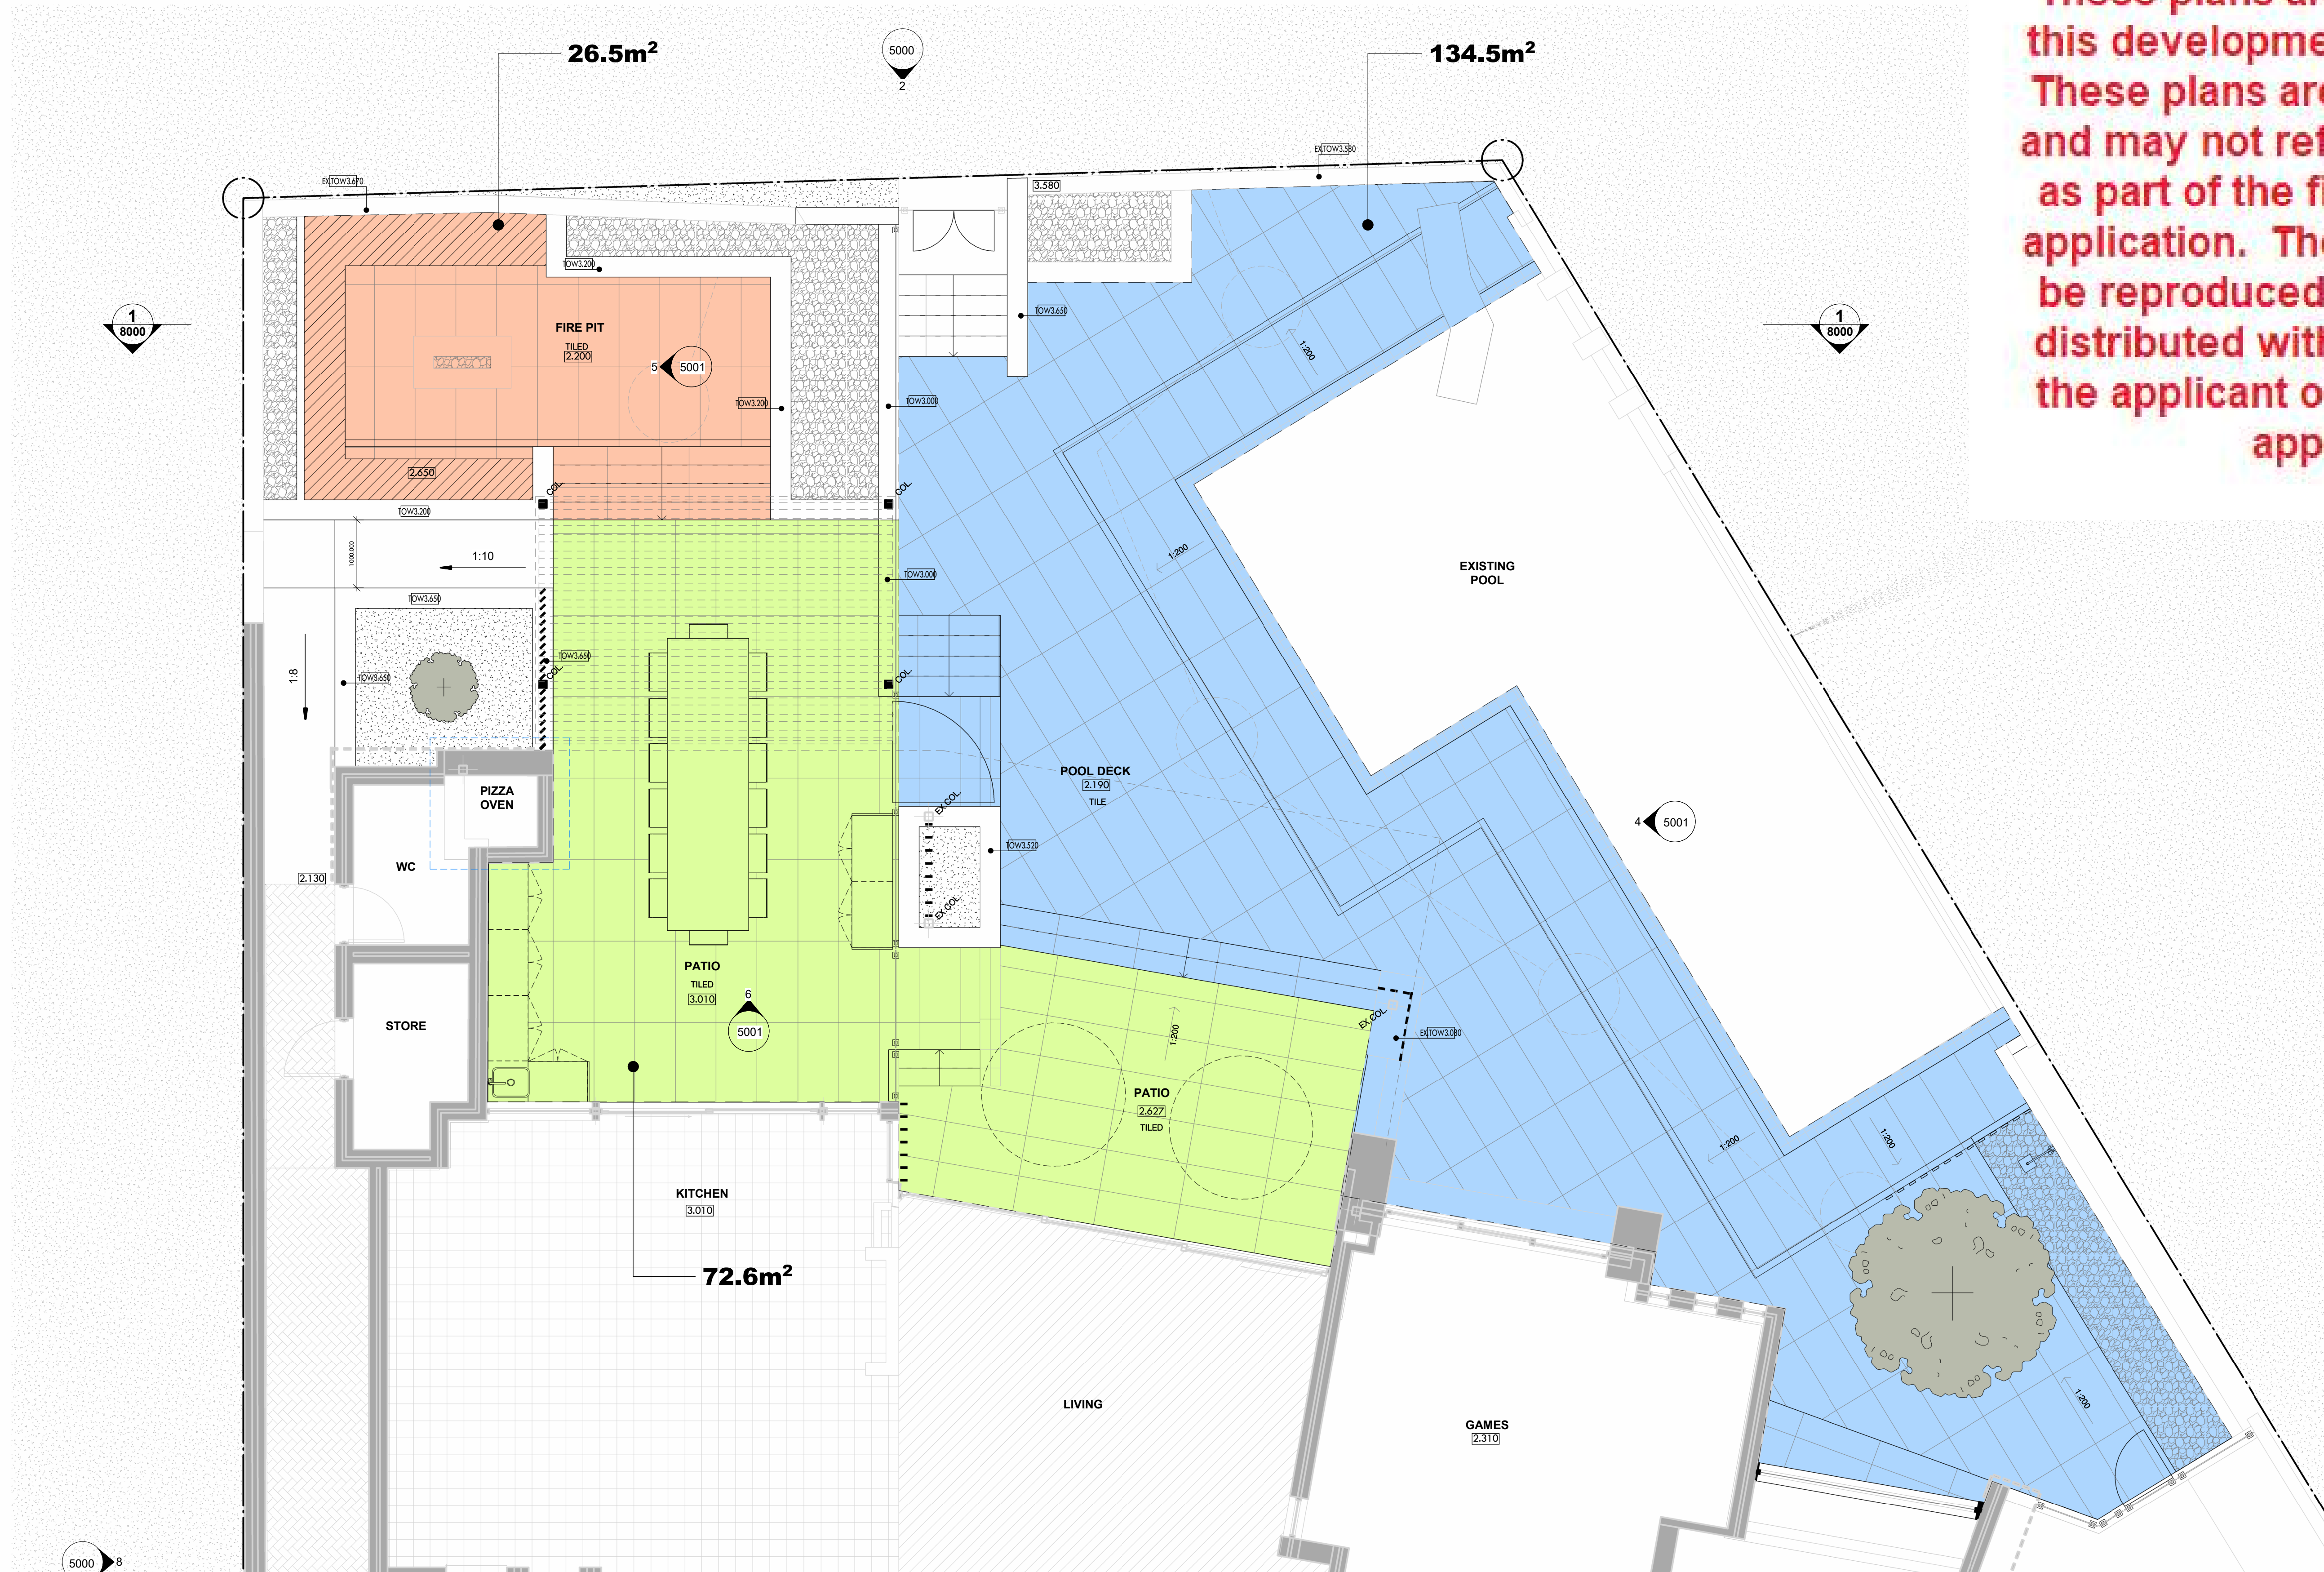

PROPOSED GROUND FLOOR PLAN
SCALE: 1:50

PROPOSED HOUSE EXTENSION


ADDRESS: 2b Fraser Road, Applecross
FOR: Chantelle Somas

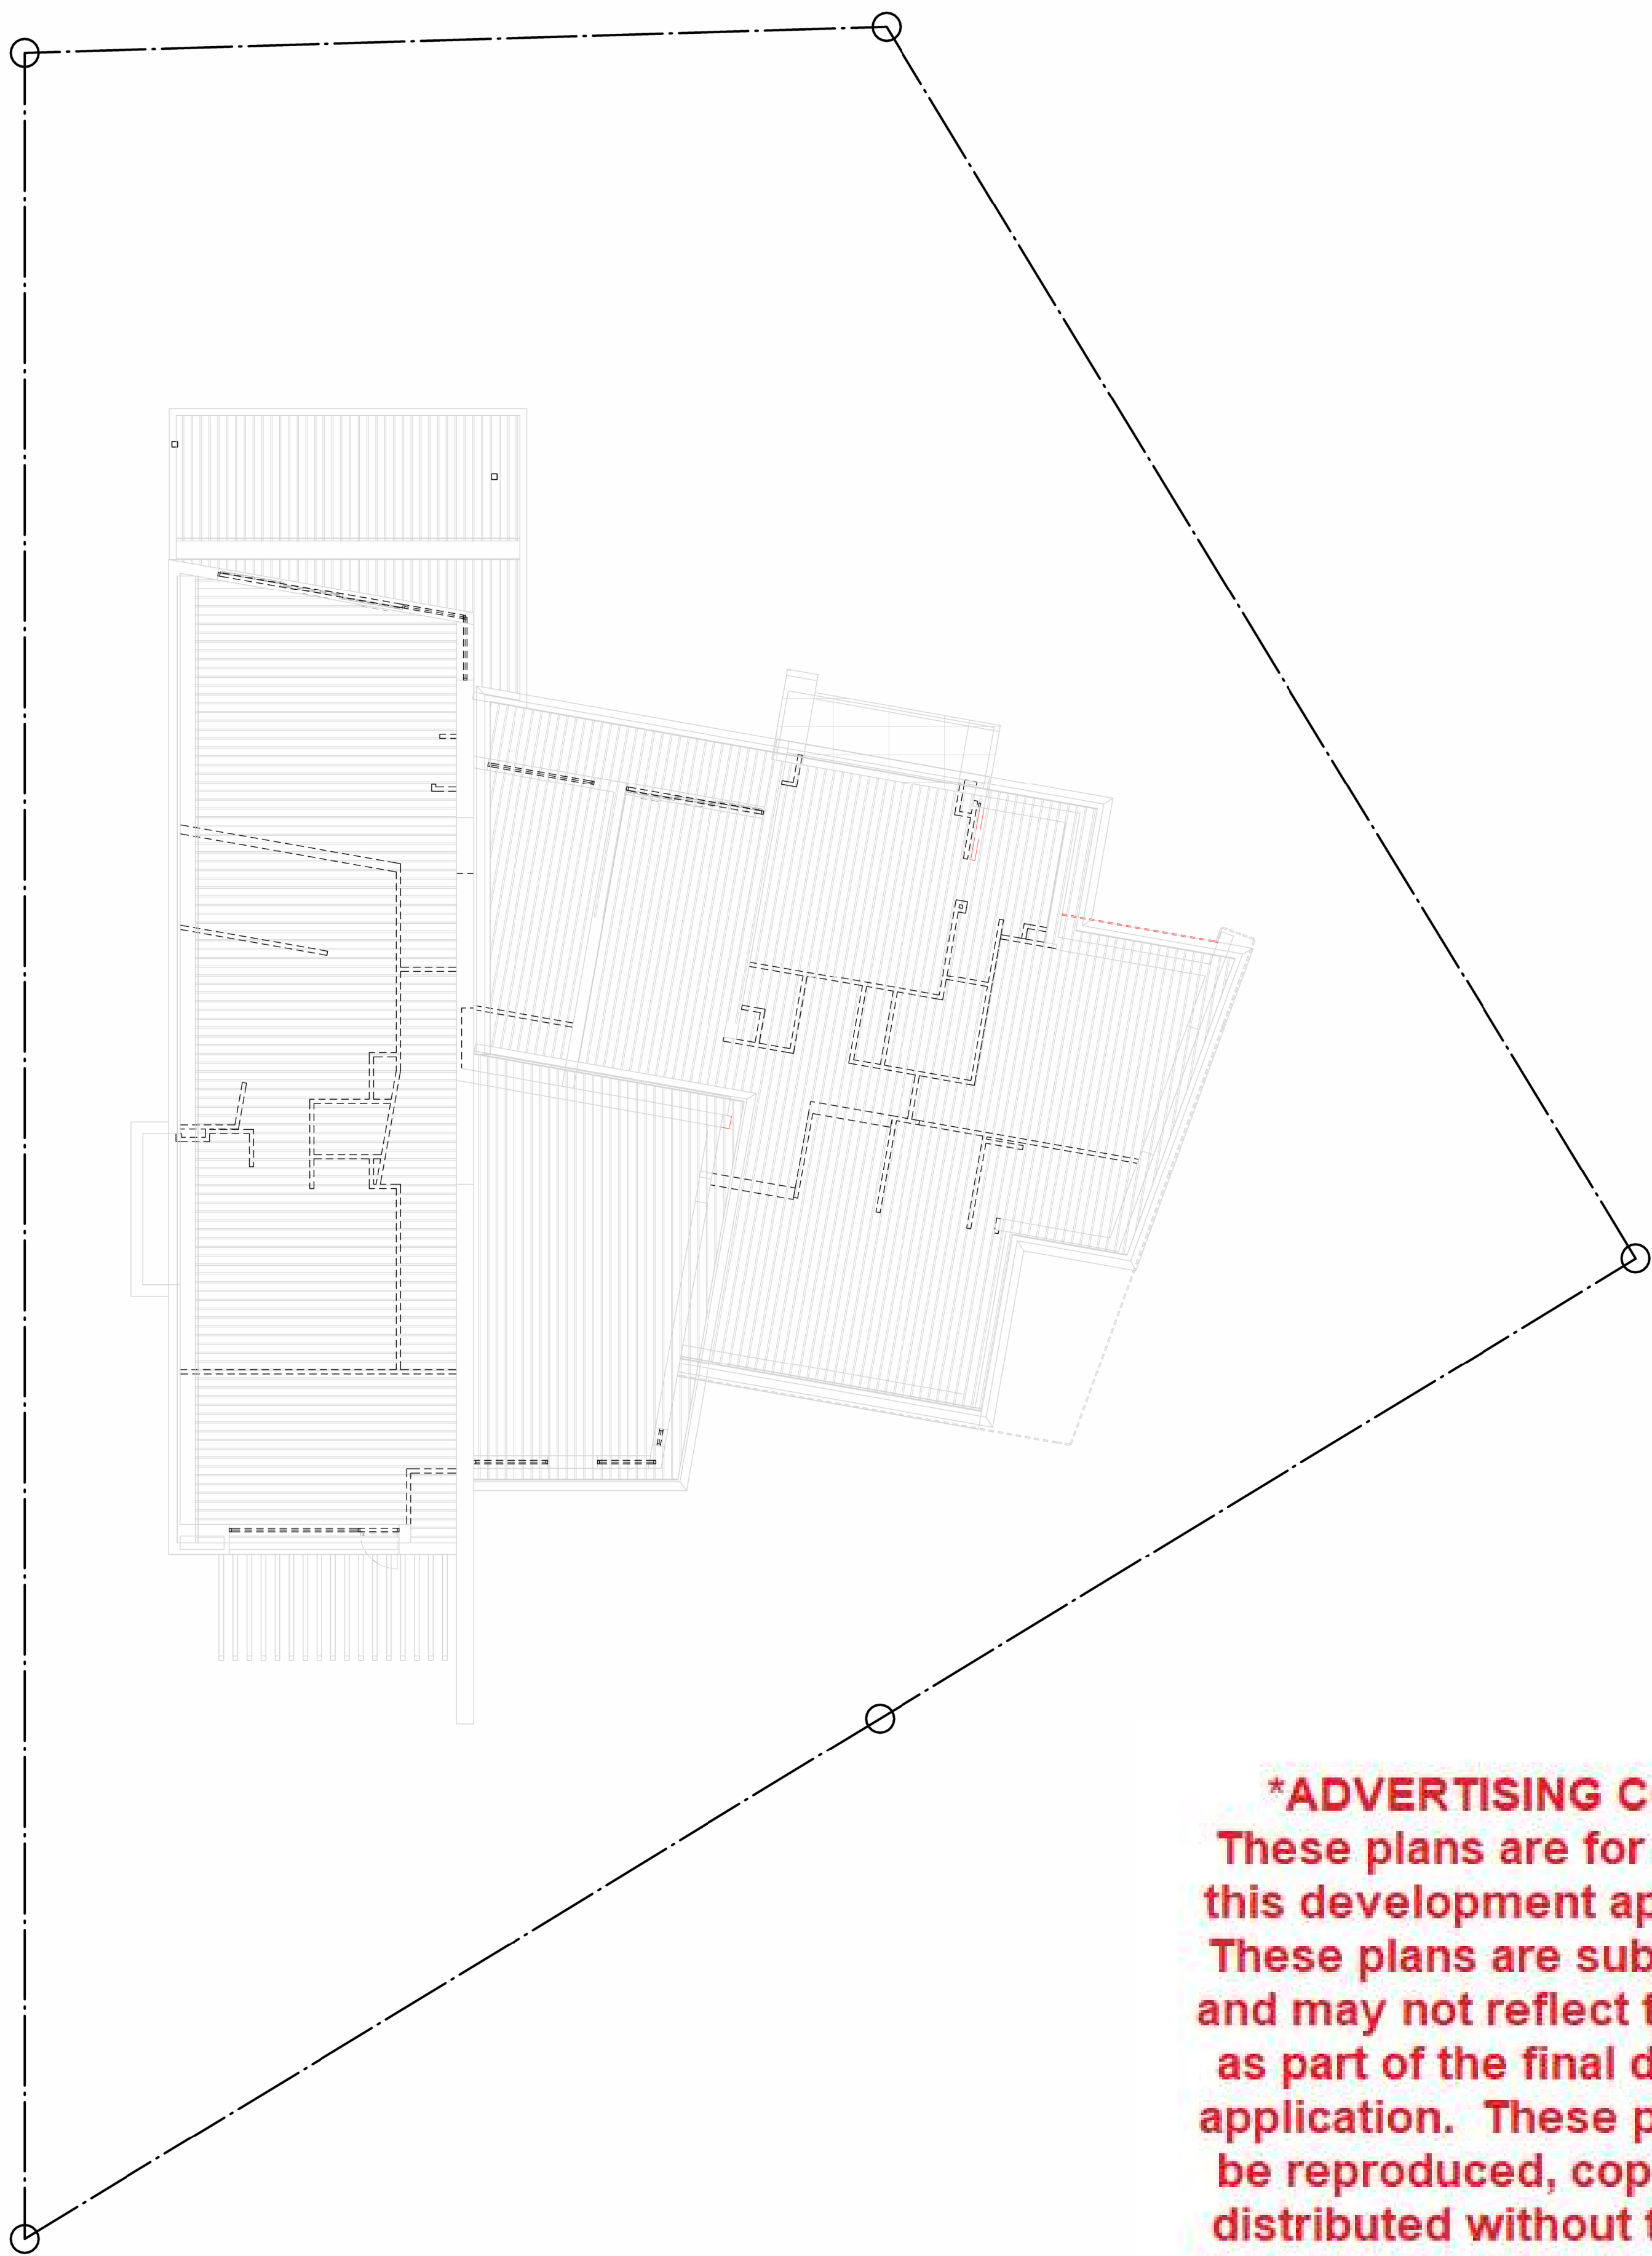

ADVERTISING COPY ONLY
These plans are for advertising of this development application only. These plans are subject to change and may not reflect the final issued as part of the final decision of the application. These plans are not to be reproduced, copied, shared or distributed without the consent of the applicant of this development application.


EXISTING AND DEMOLITION ROOF PLAN

SCALE: 1 : 100

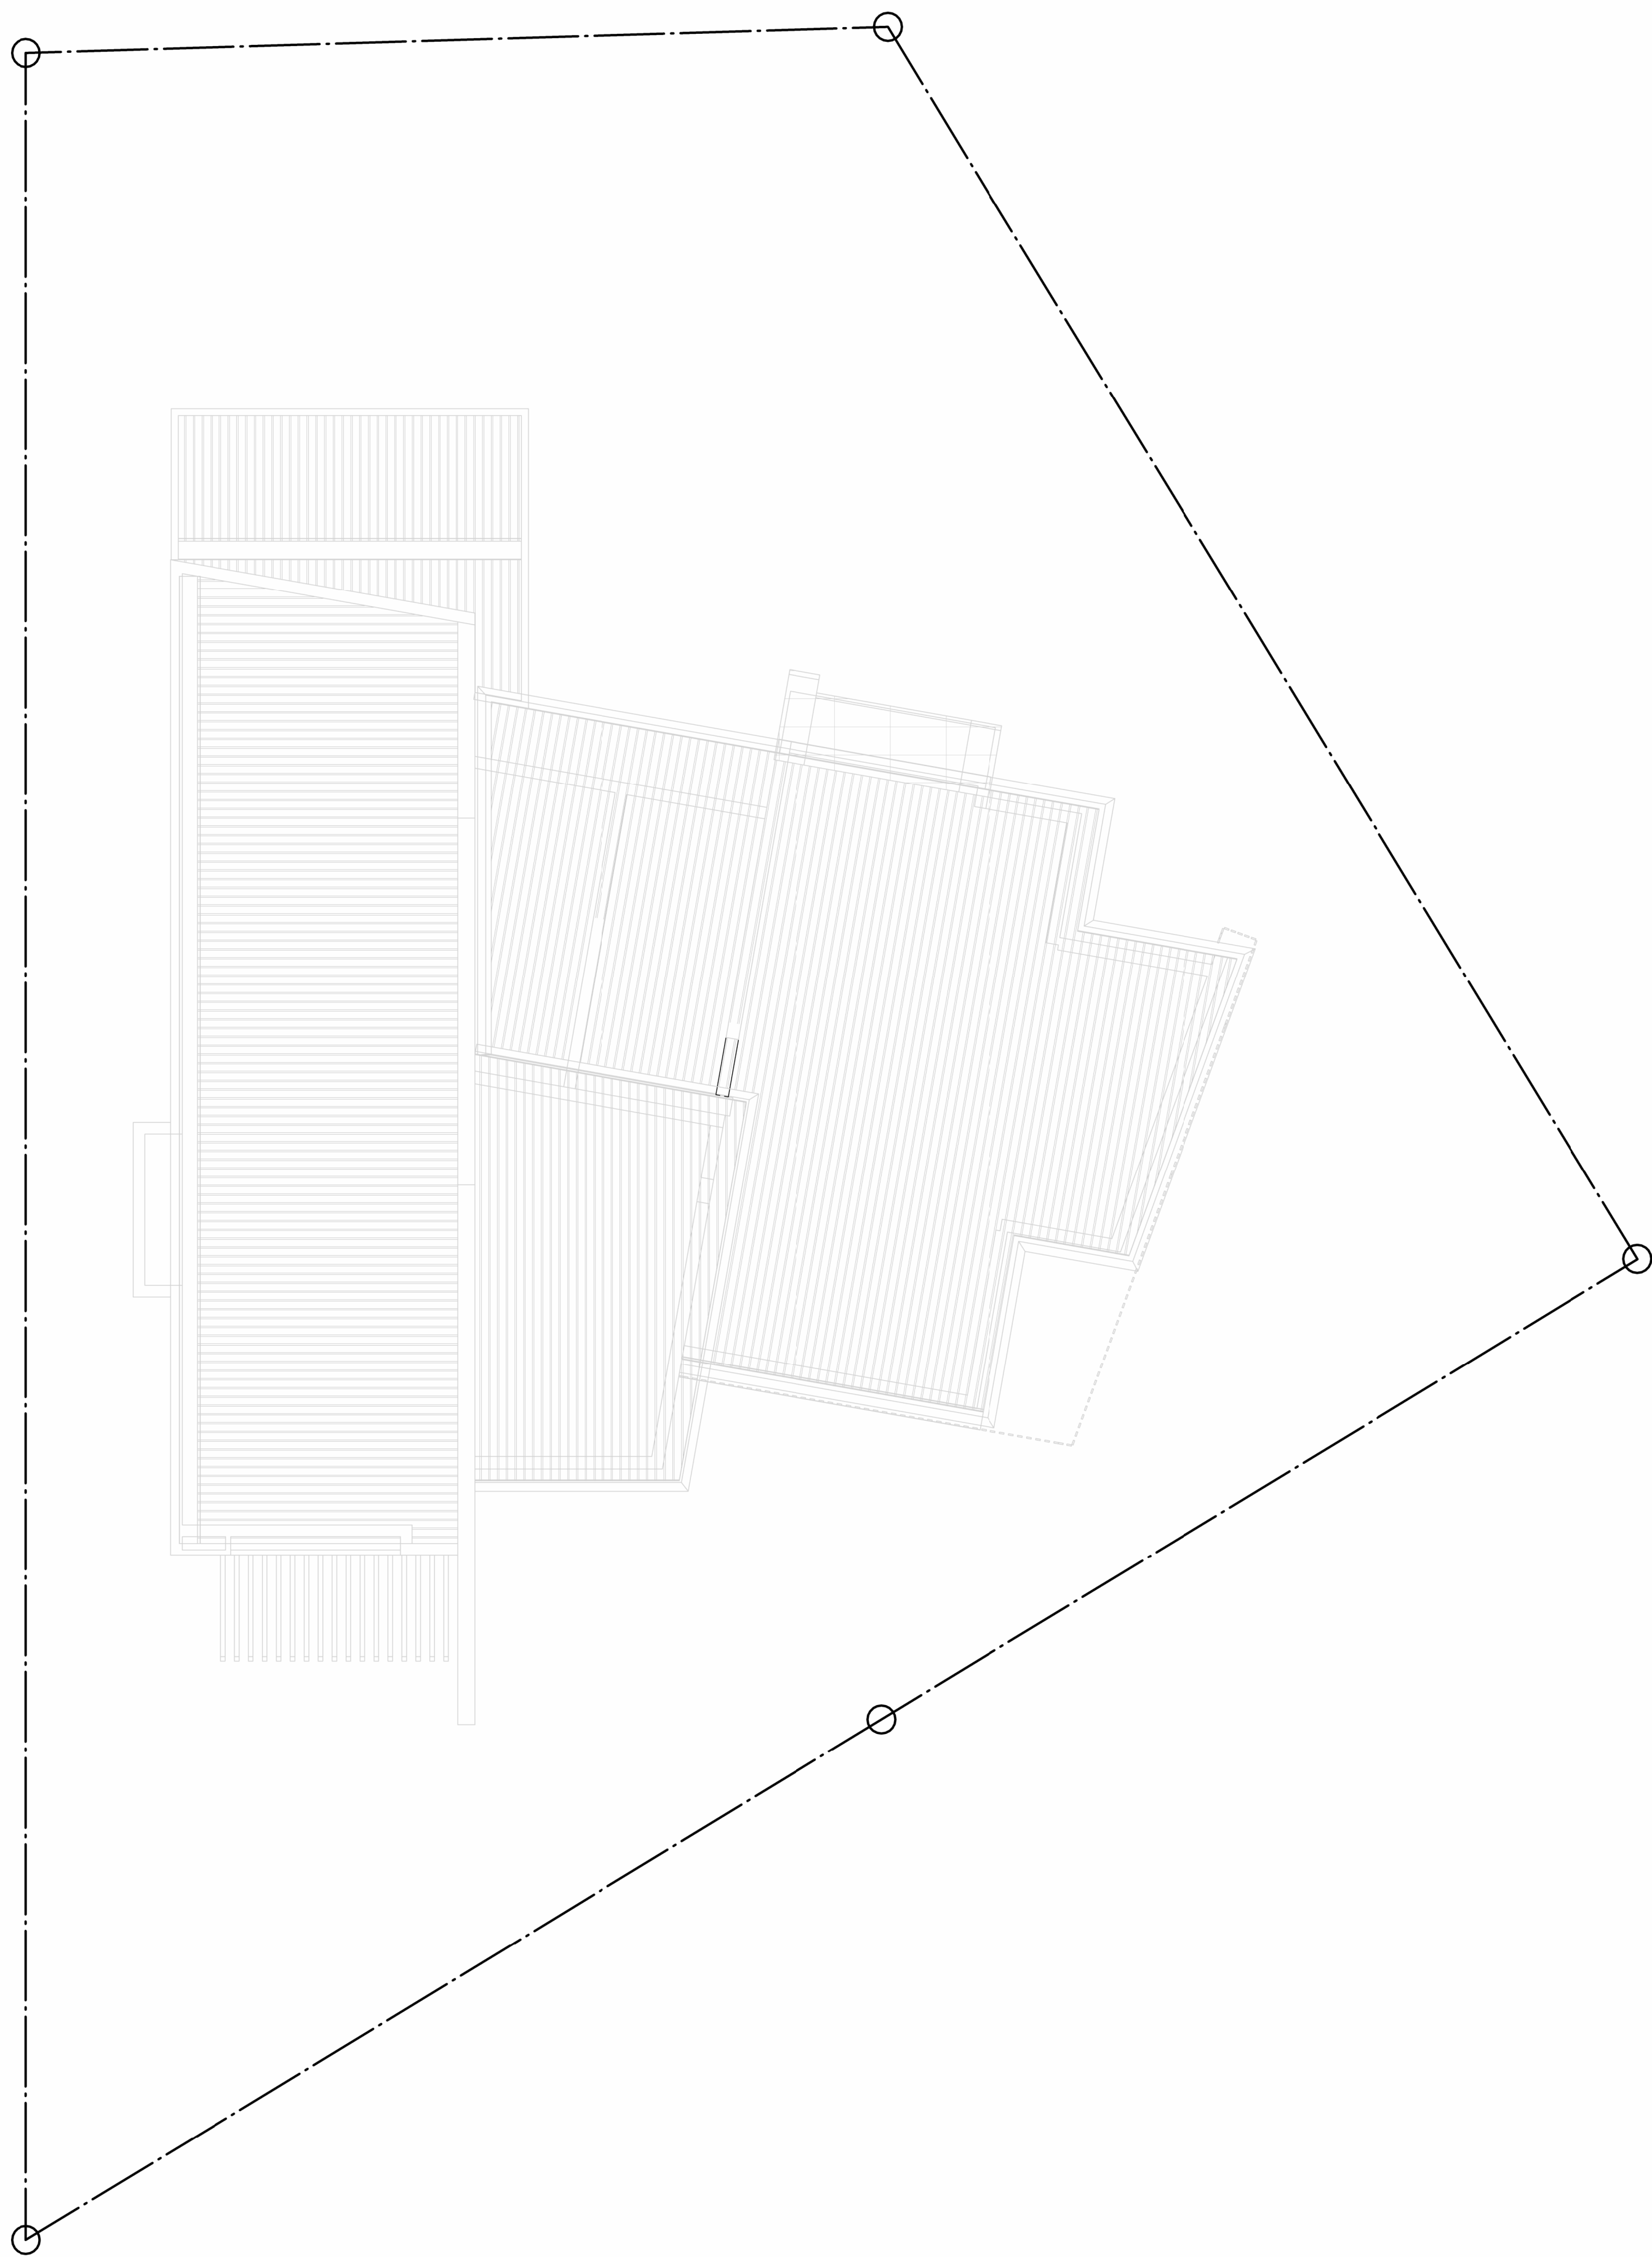


PROPOSED ROOF PLAN


SCALE: 1 : 100

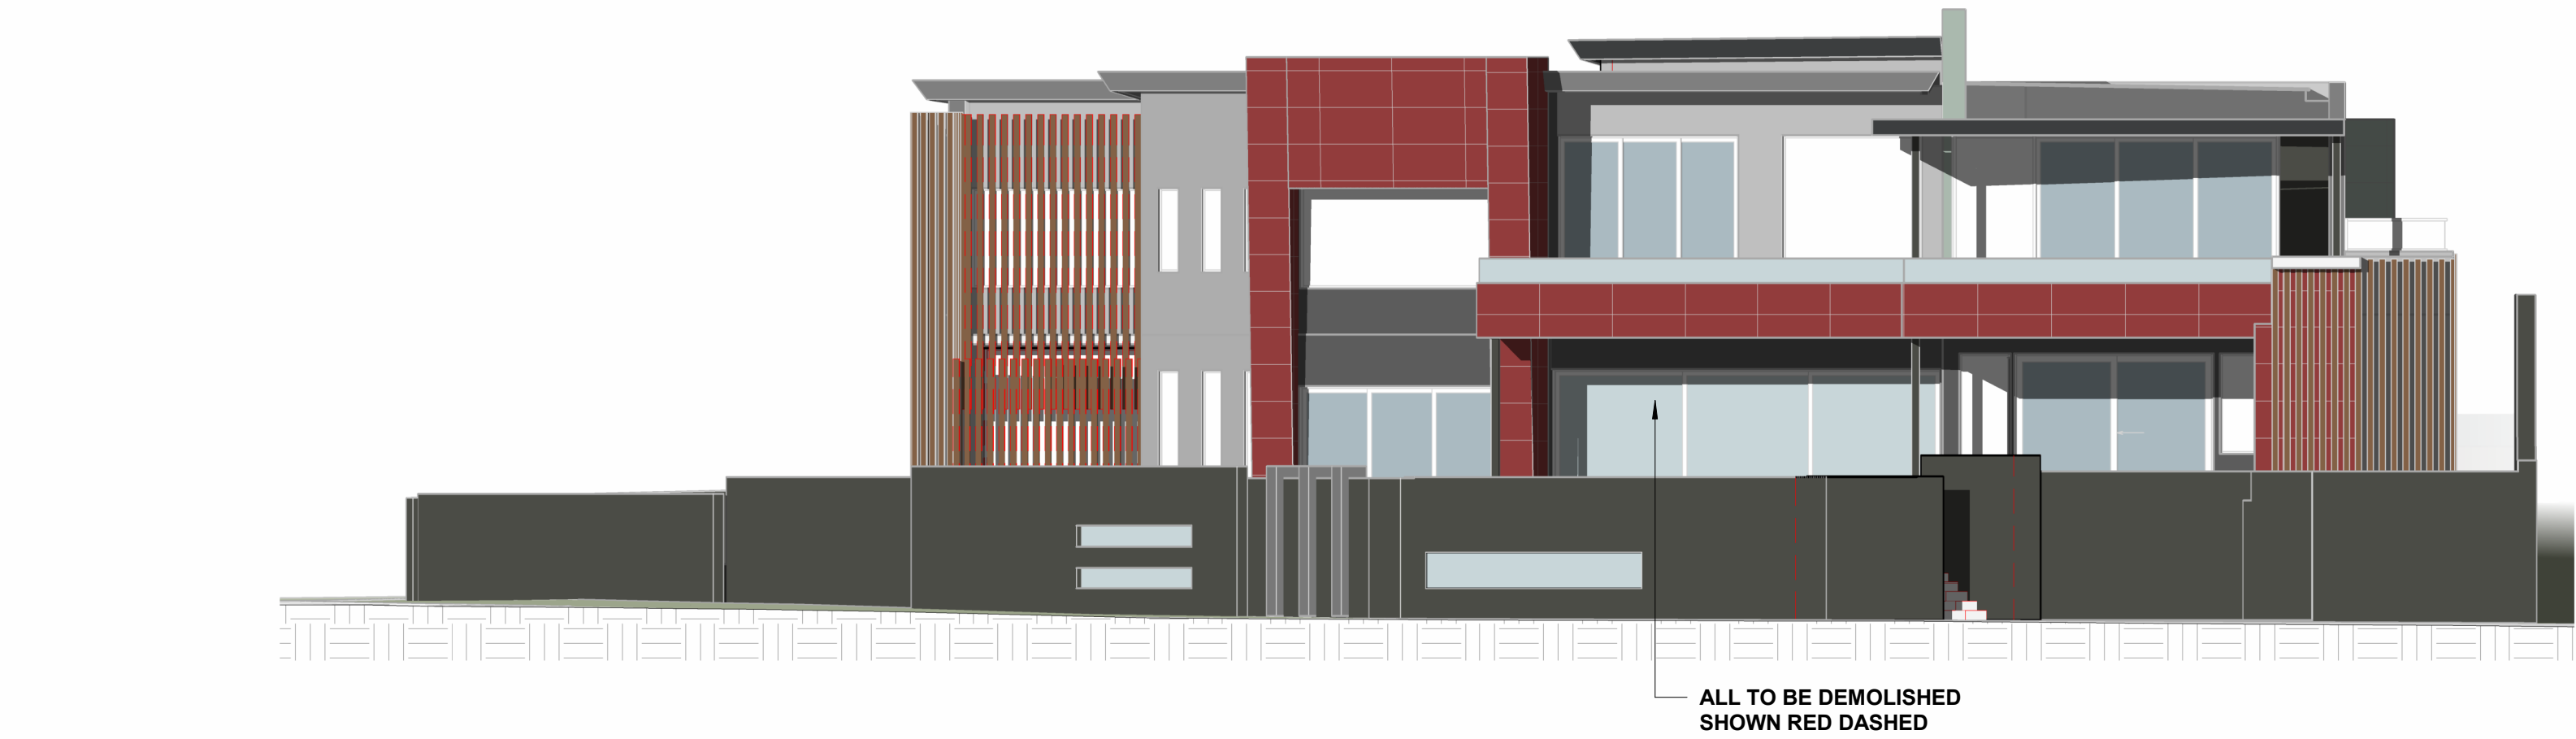


EXISTING AND DEMOLITION NORTH ELEVATION
SCALE: 1 : 100

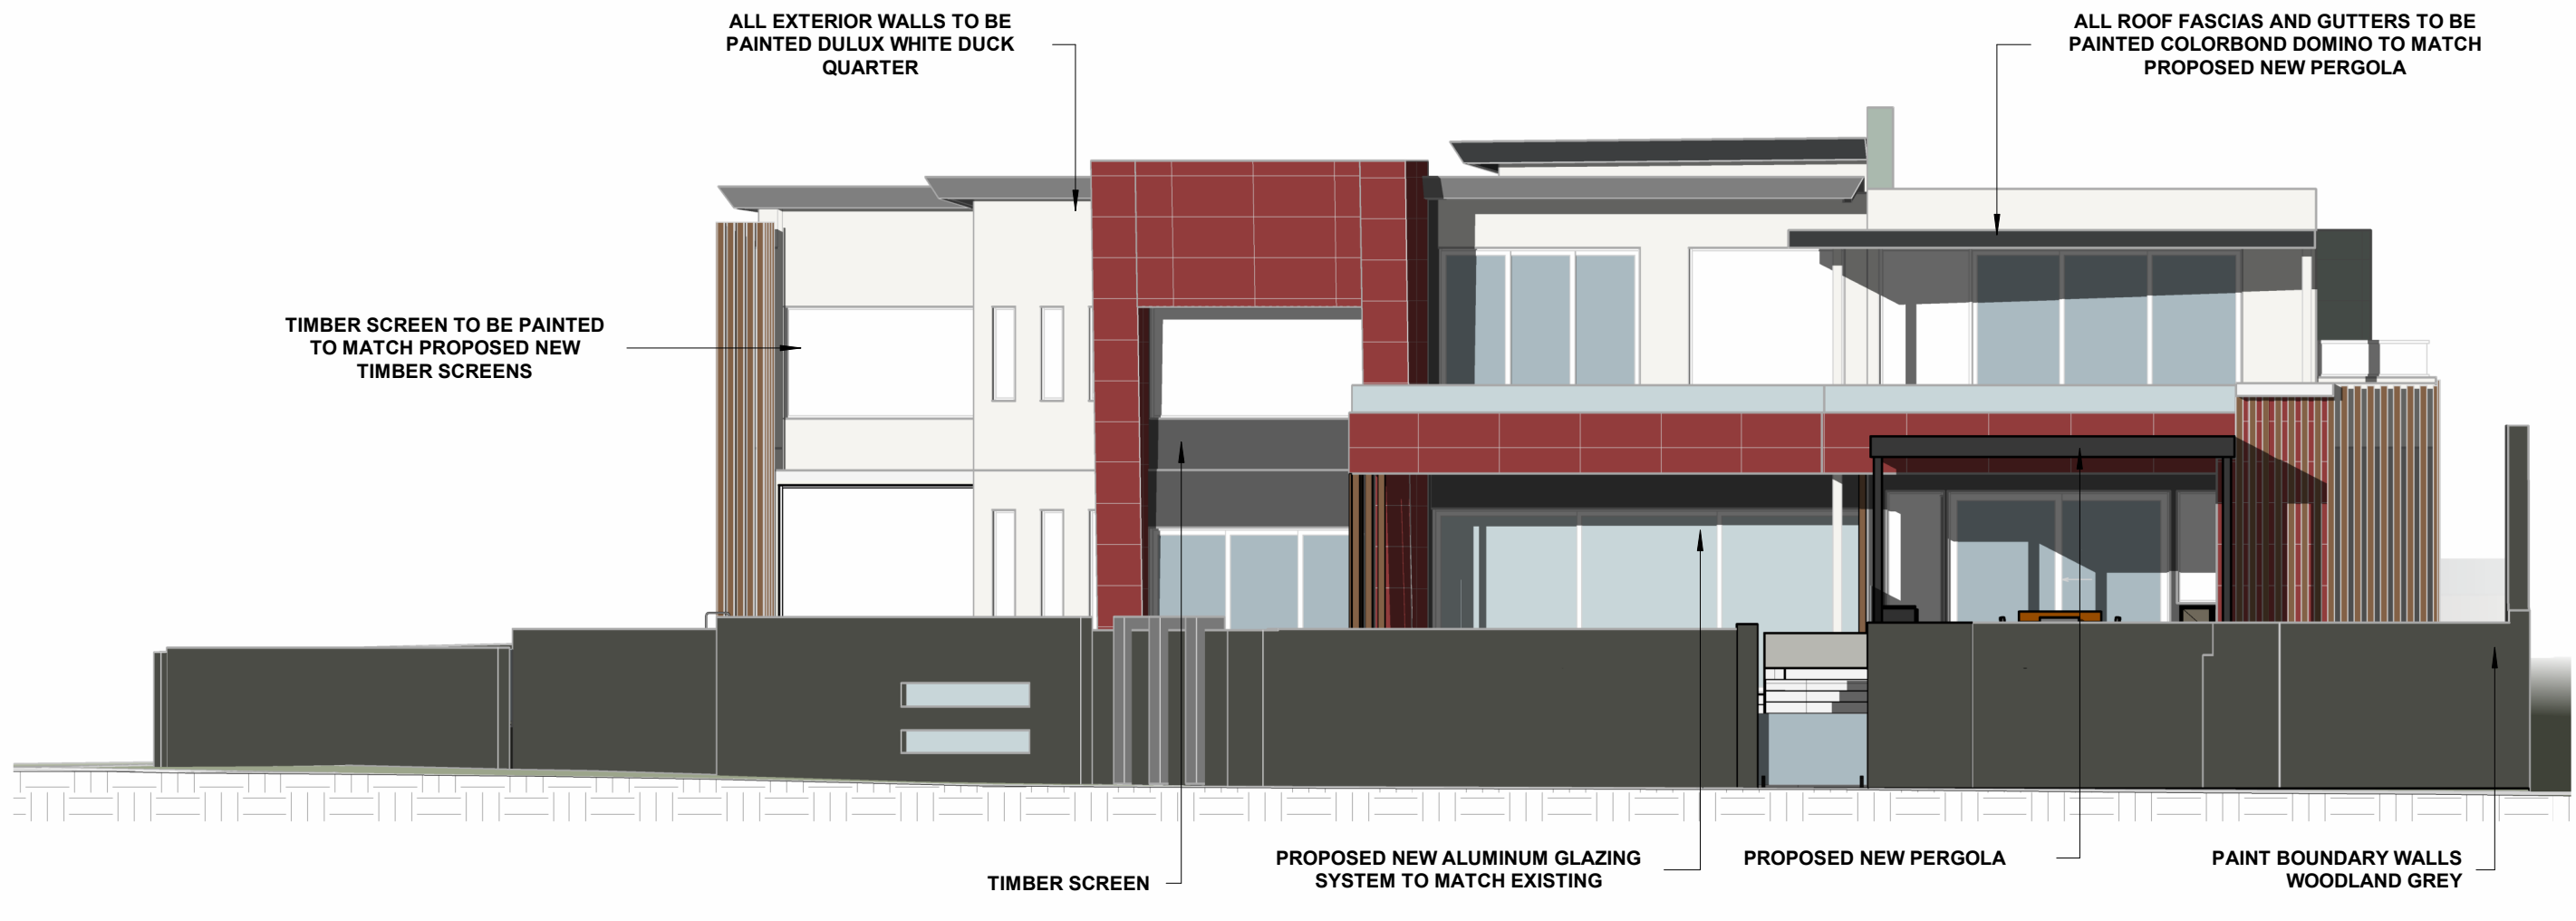


PROPOSED NORTH ELEVATION
SCALE: 1 : 100

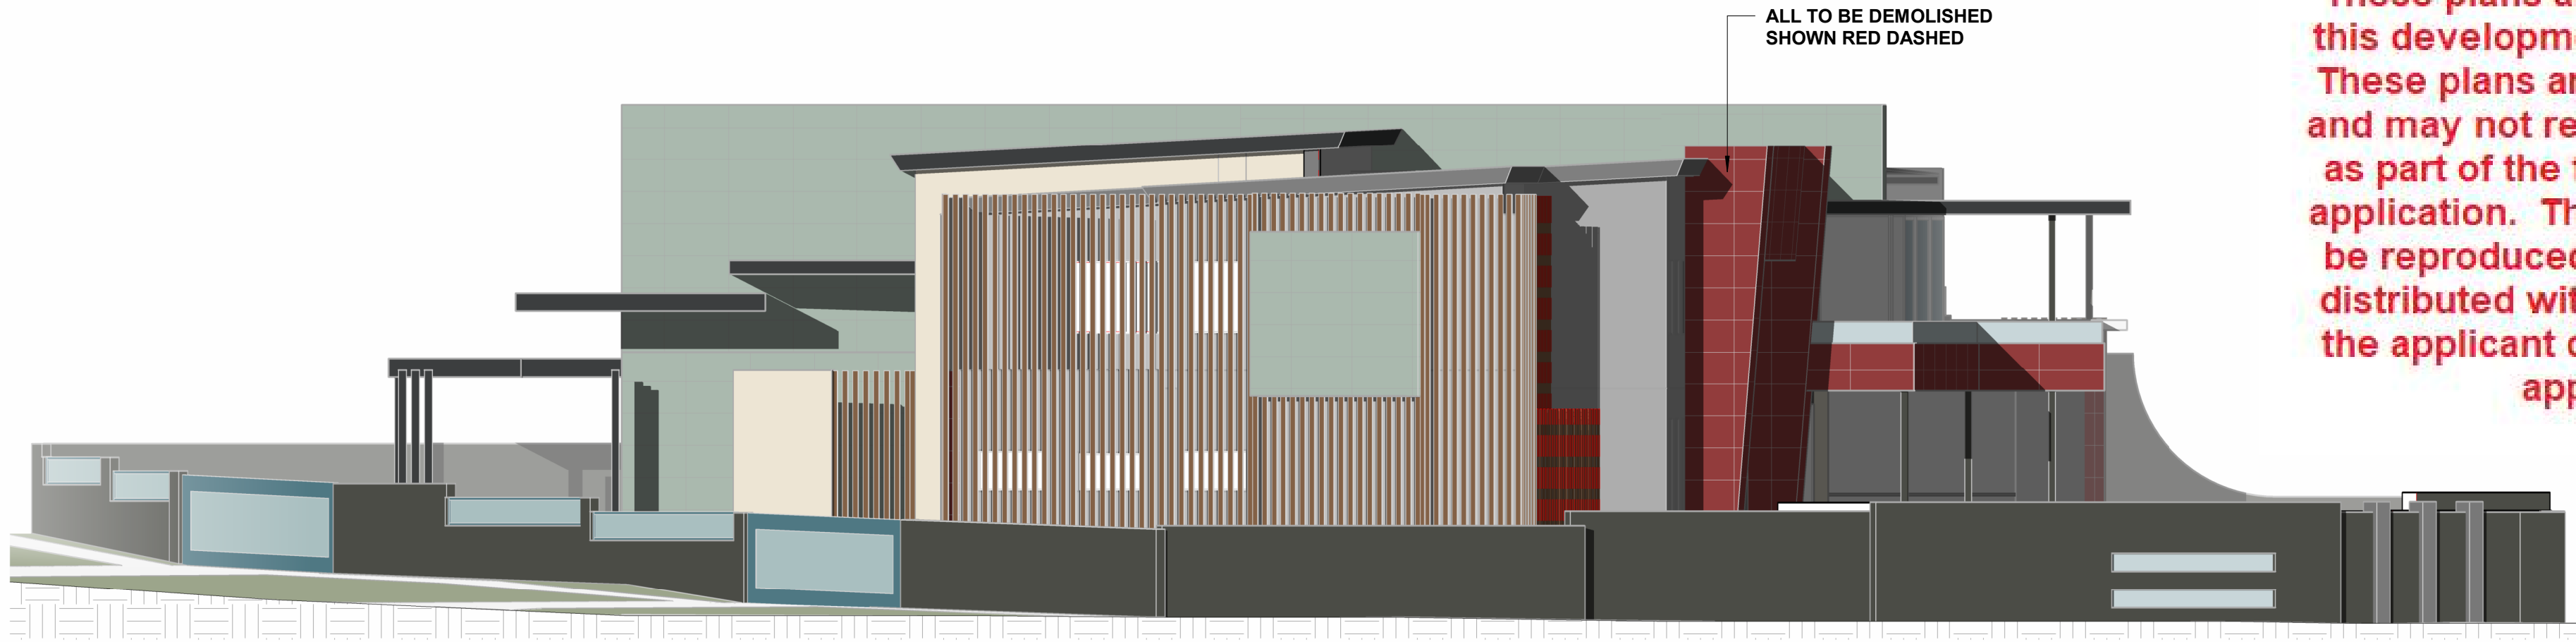


EXISTING AND DEMOLITION EAST ELEVATION
SCALE: 1 : 100

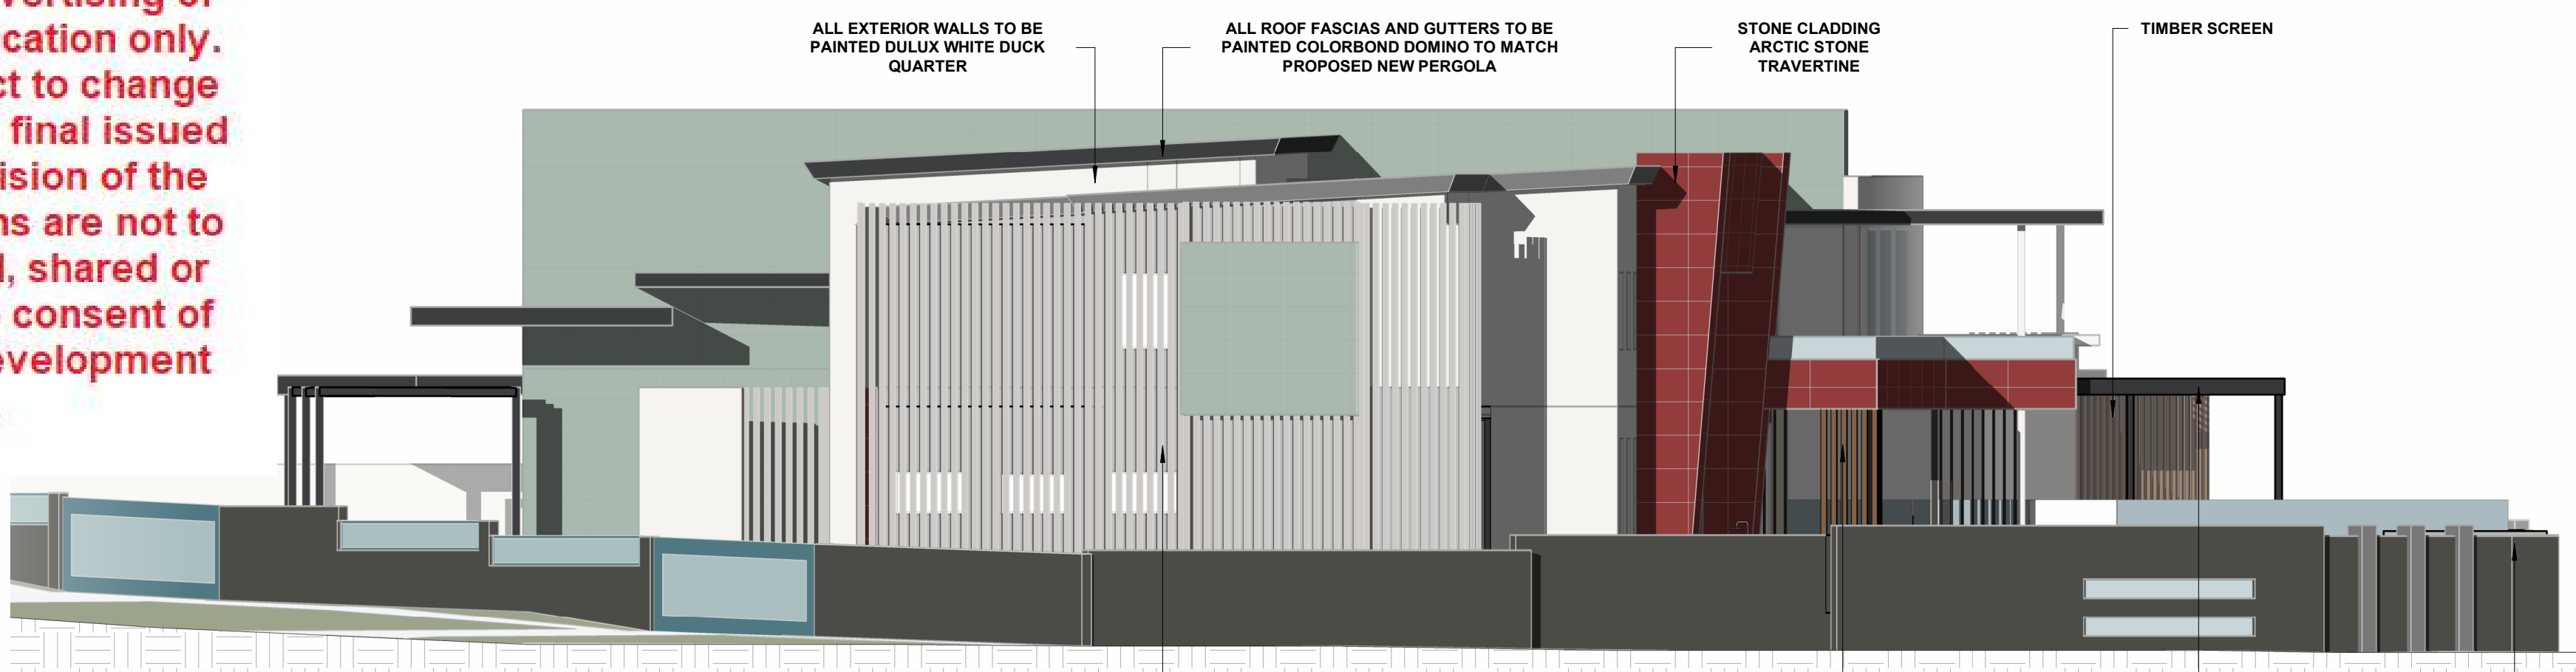


EAST ELEVATION
SCALE: 1 : 100

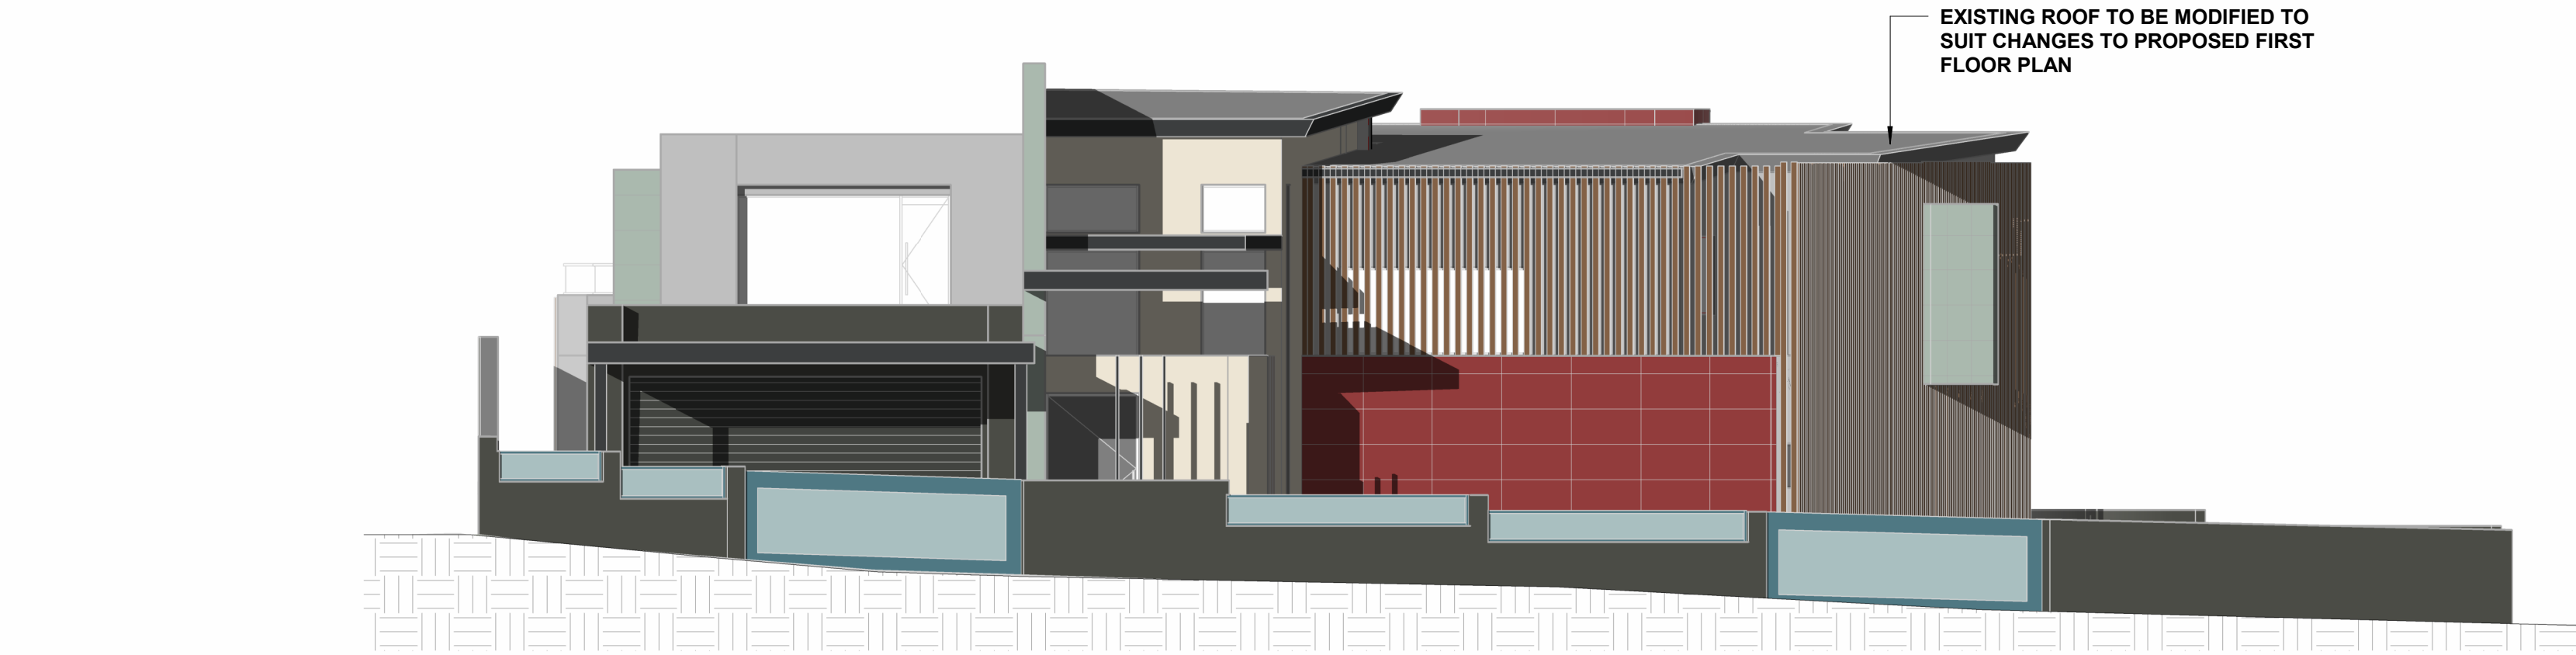


EXISTING AND DEMOLITION SOUTH ELEVATION
SCALE: 1 : 100

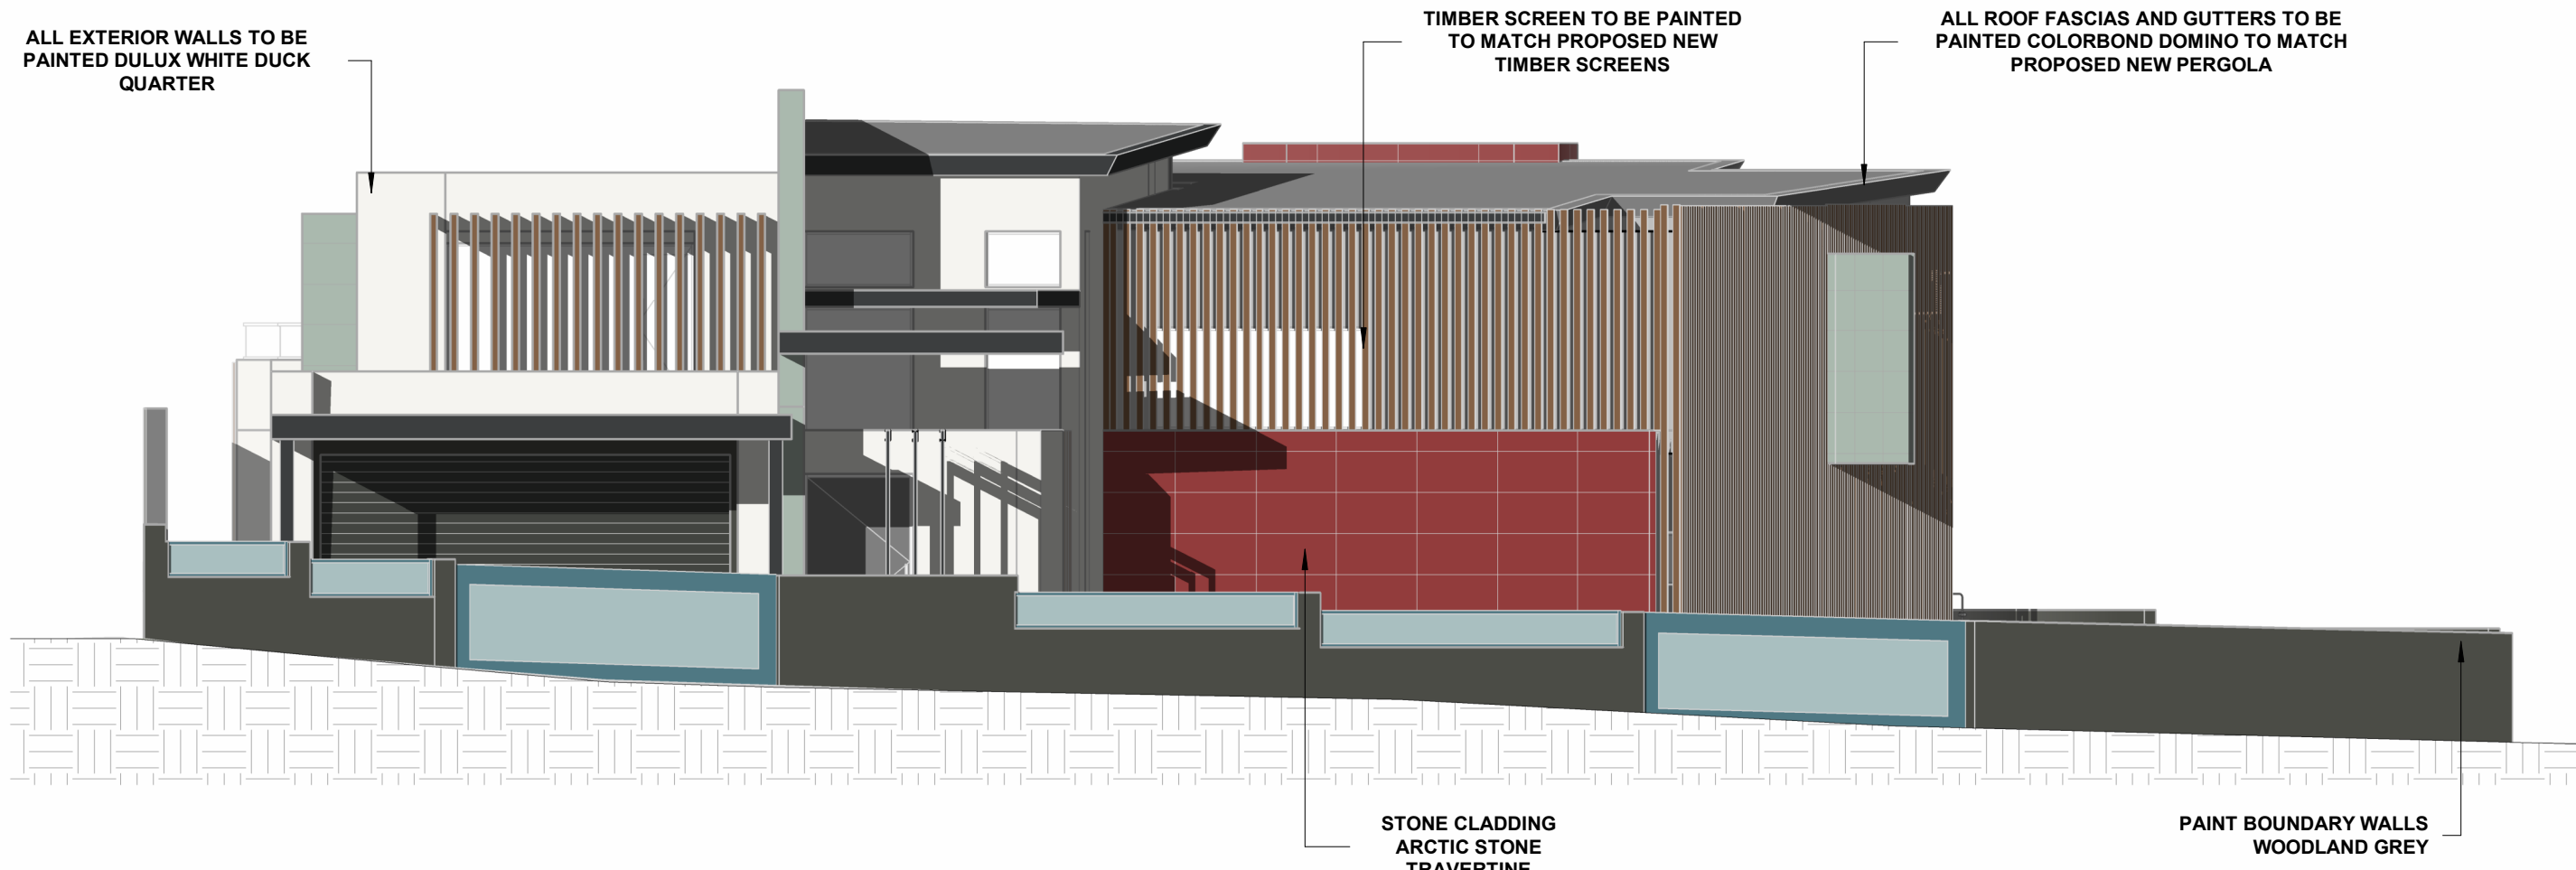

PROPOSED SOUTH ELEVATION
SCALE: 1 : 100

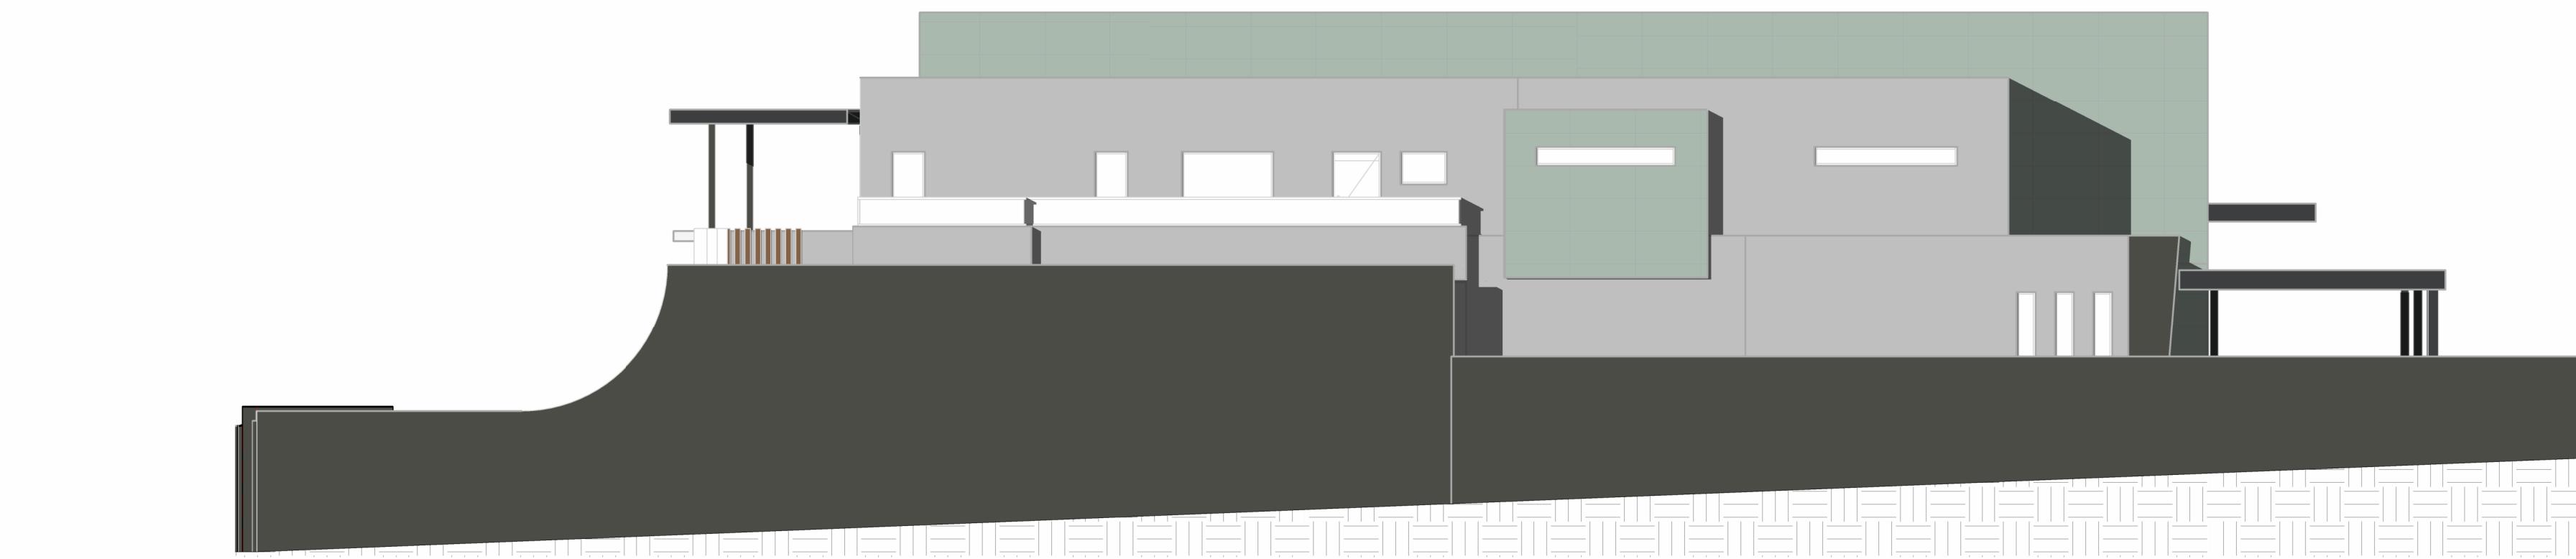


EXISTING AND DEMOLITION WEST ELEVATION
SCALE: 1 : 100

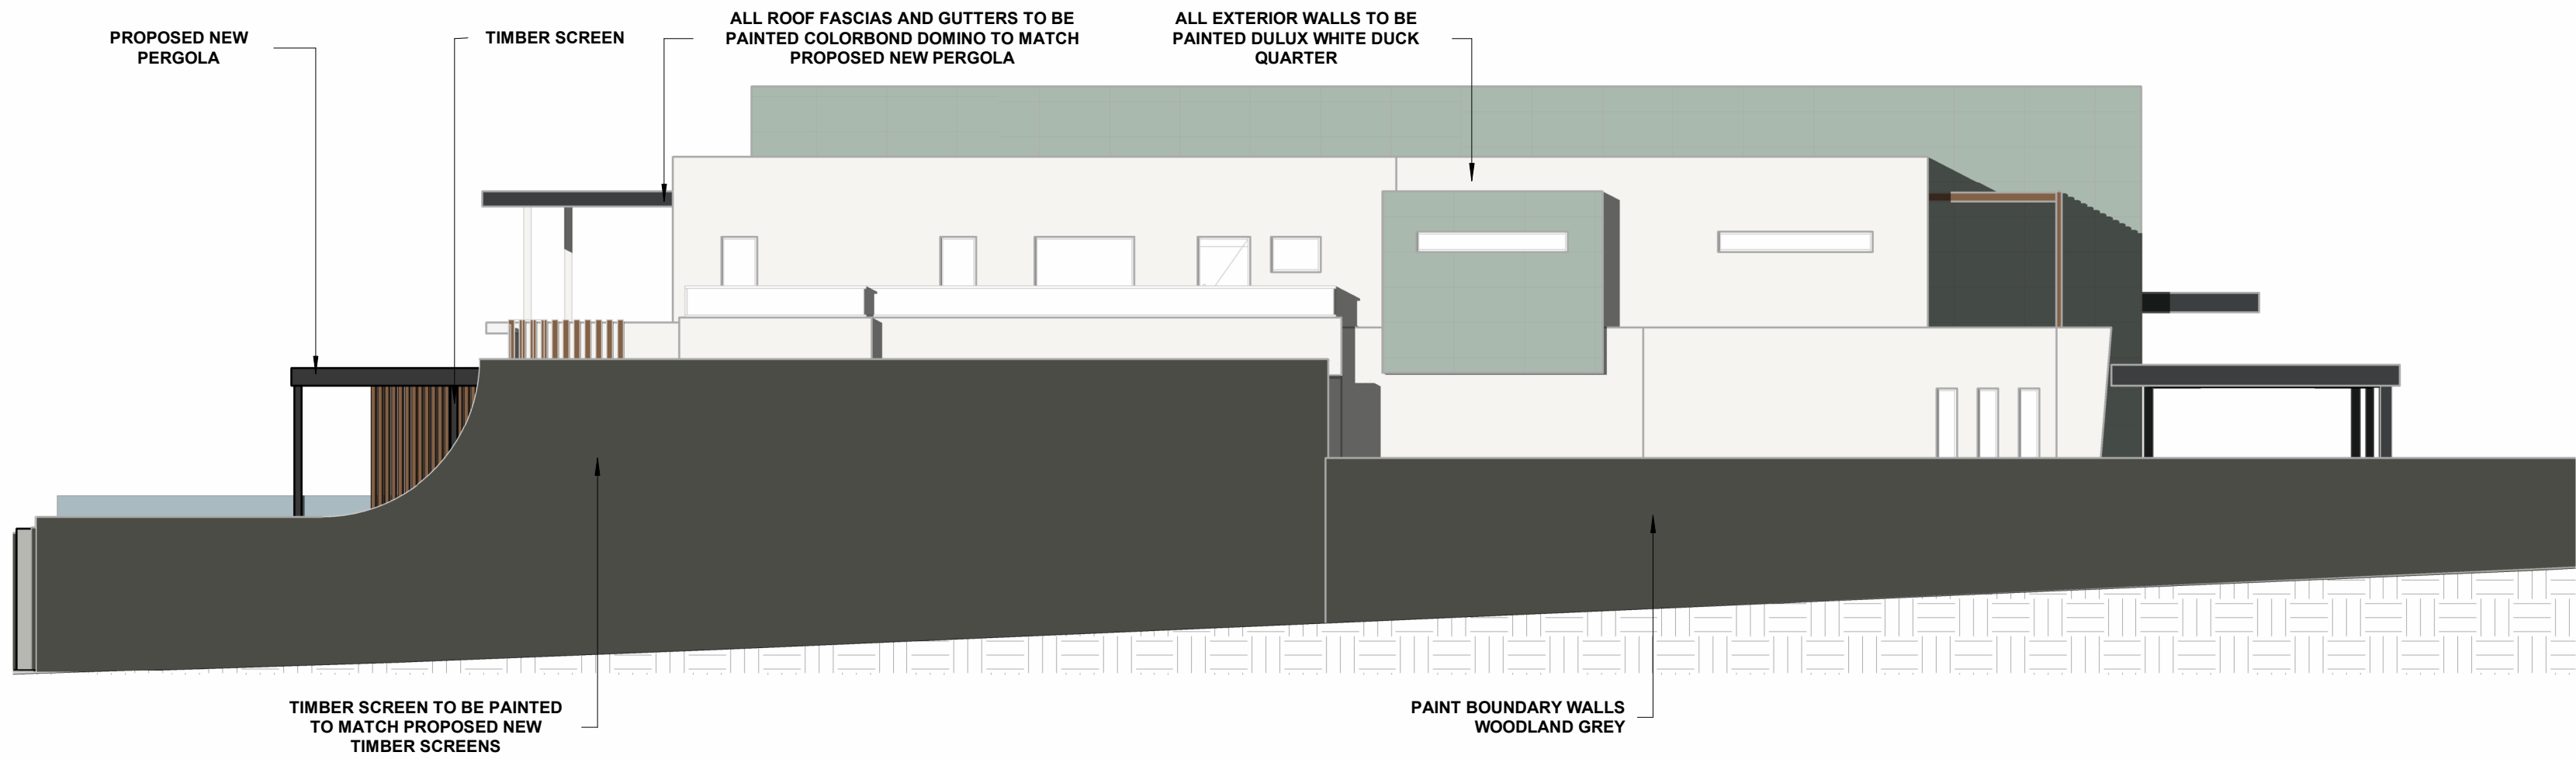

PROPOSED WEST ELEVATION
SCALE: 1 : 100


ADVERTISING COPY ONLY
These plans are for advertising of this development application only. These plans are subject to change and may not reflect the final issued as part of the final decision of the application. These plans are not to be reproduced, copied, shared or distributed without the consent of the applicant of this development application.



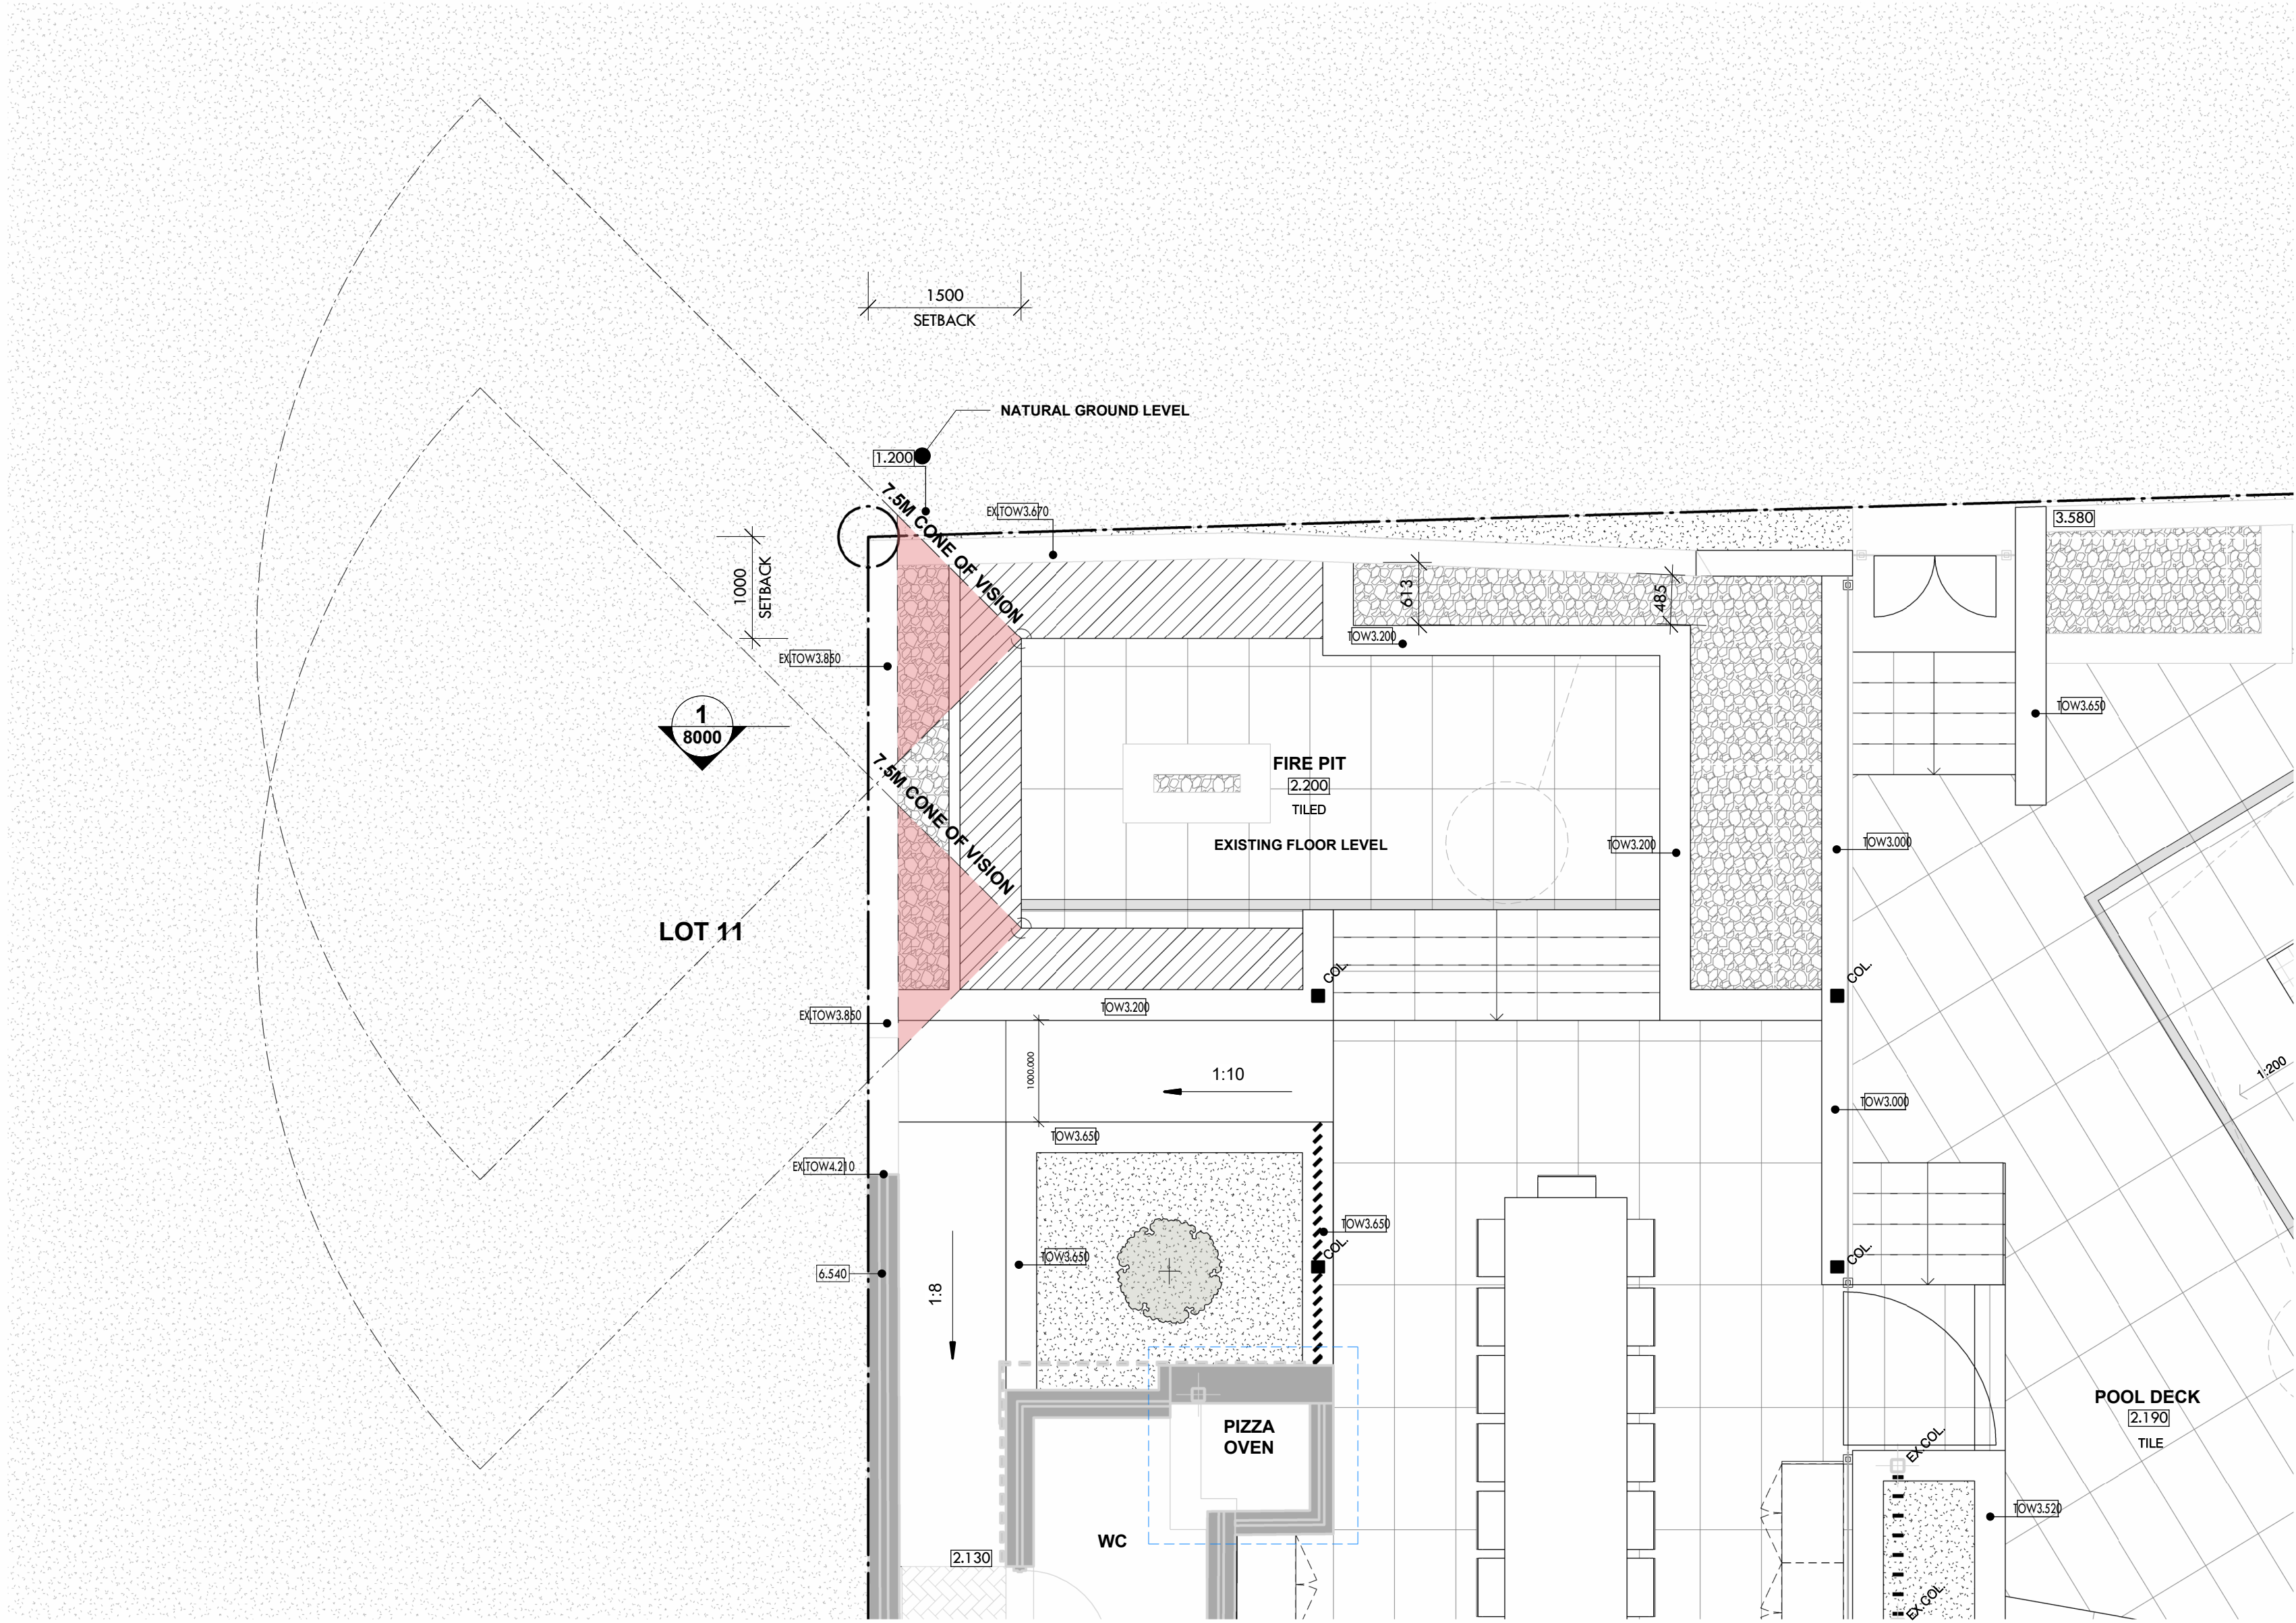

PROPOSED GROUND FLOOR PLAN
SCALE: 1 : 50

ADVERTISING COPY ONLY
These plans are for advertising of this development application only. These plans are subject to change and may not reflect the final issued as part of the final decision of the application. These plans are not to be reproduced, copied, shared or distributed without the consent of the applicant of this development application.

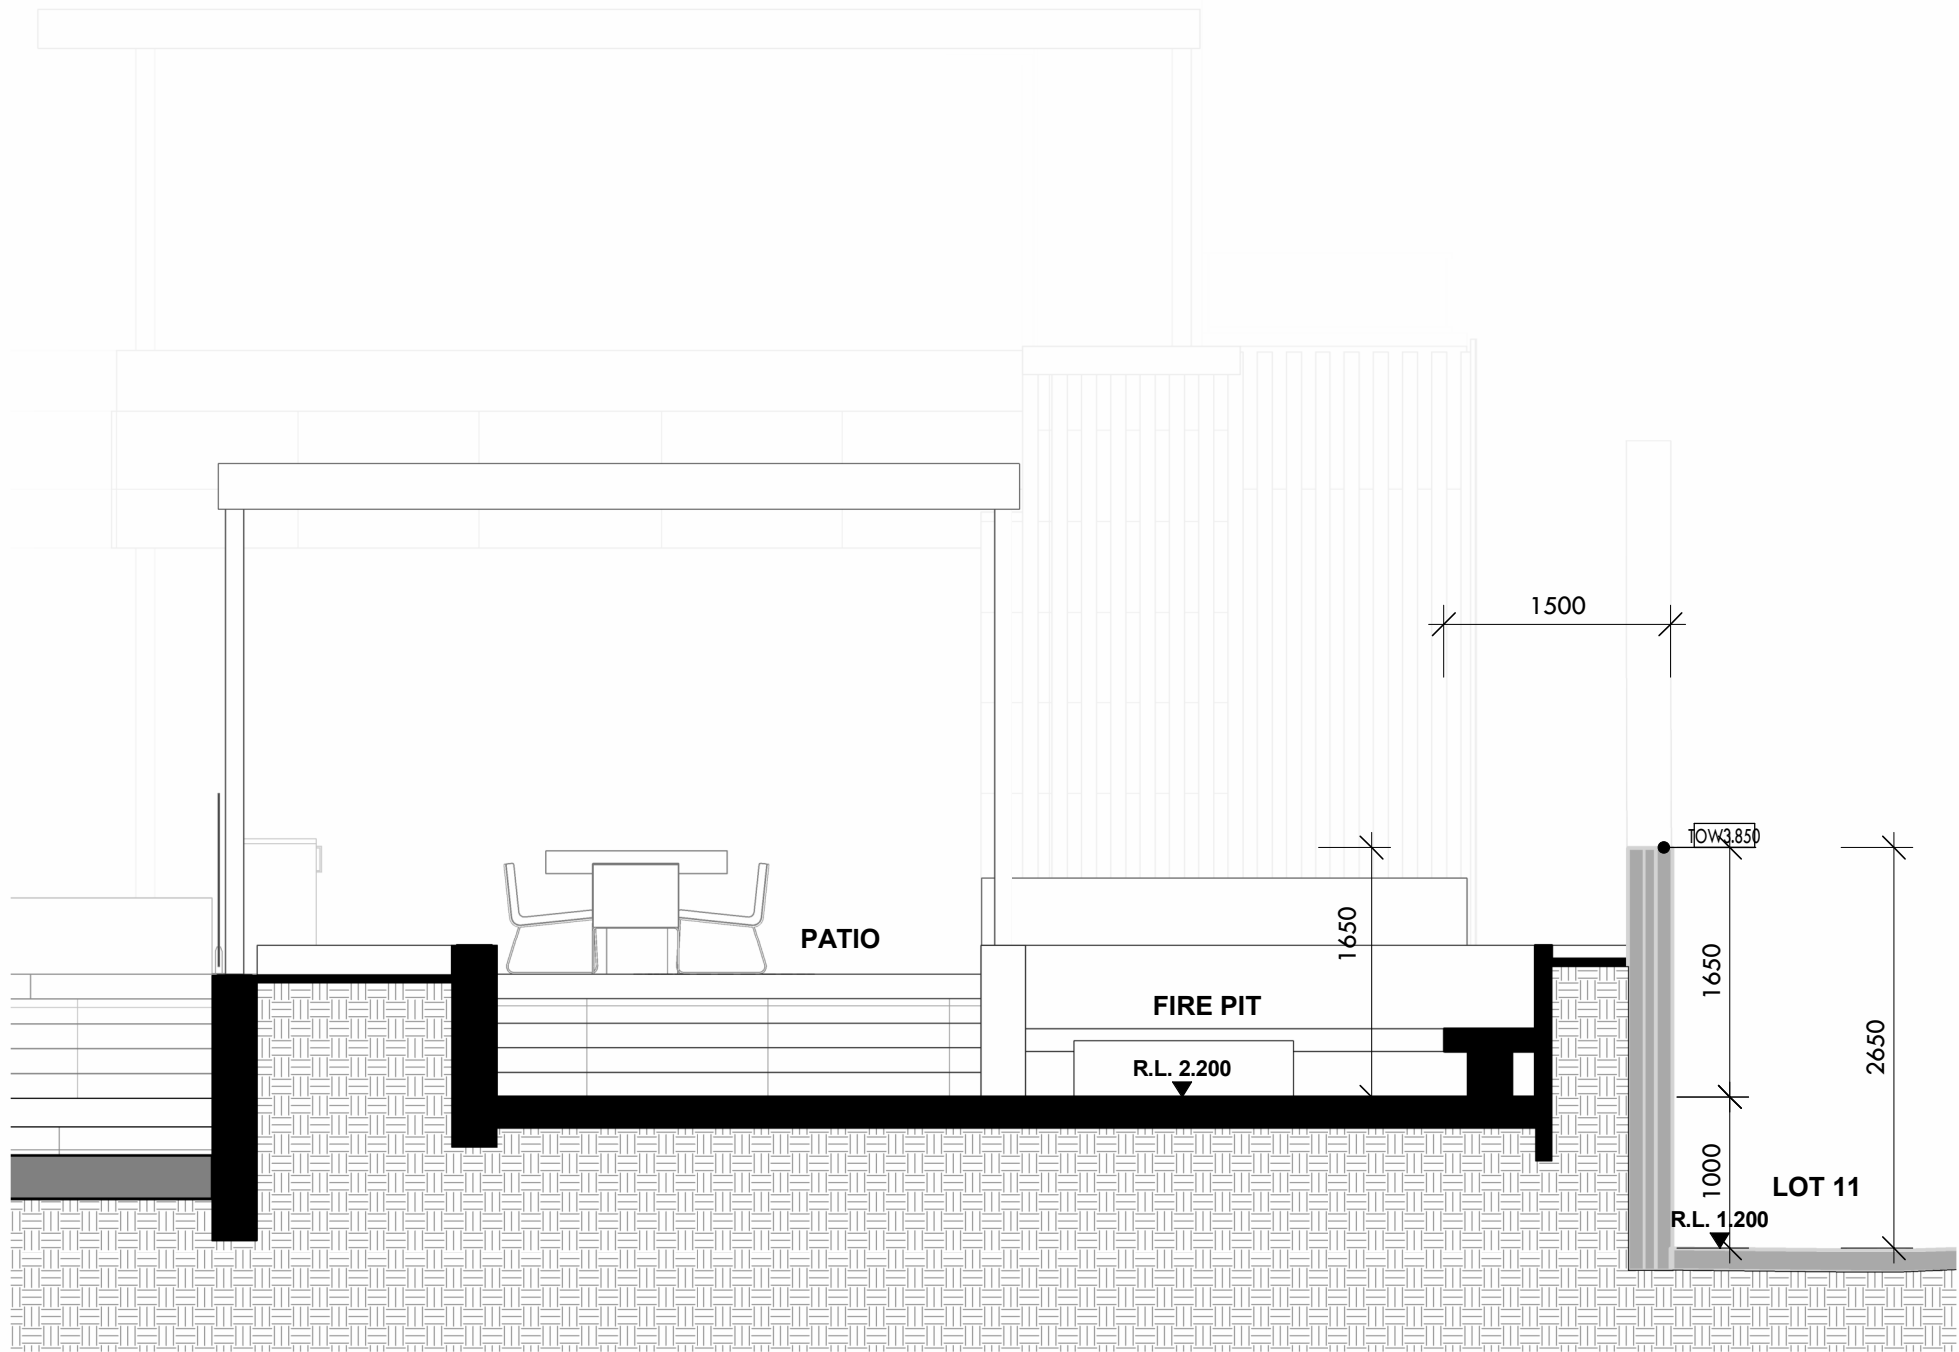

1 Section 1
2001 SCALE: 1 : 50