







Location Plan

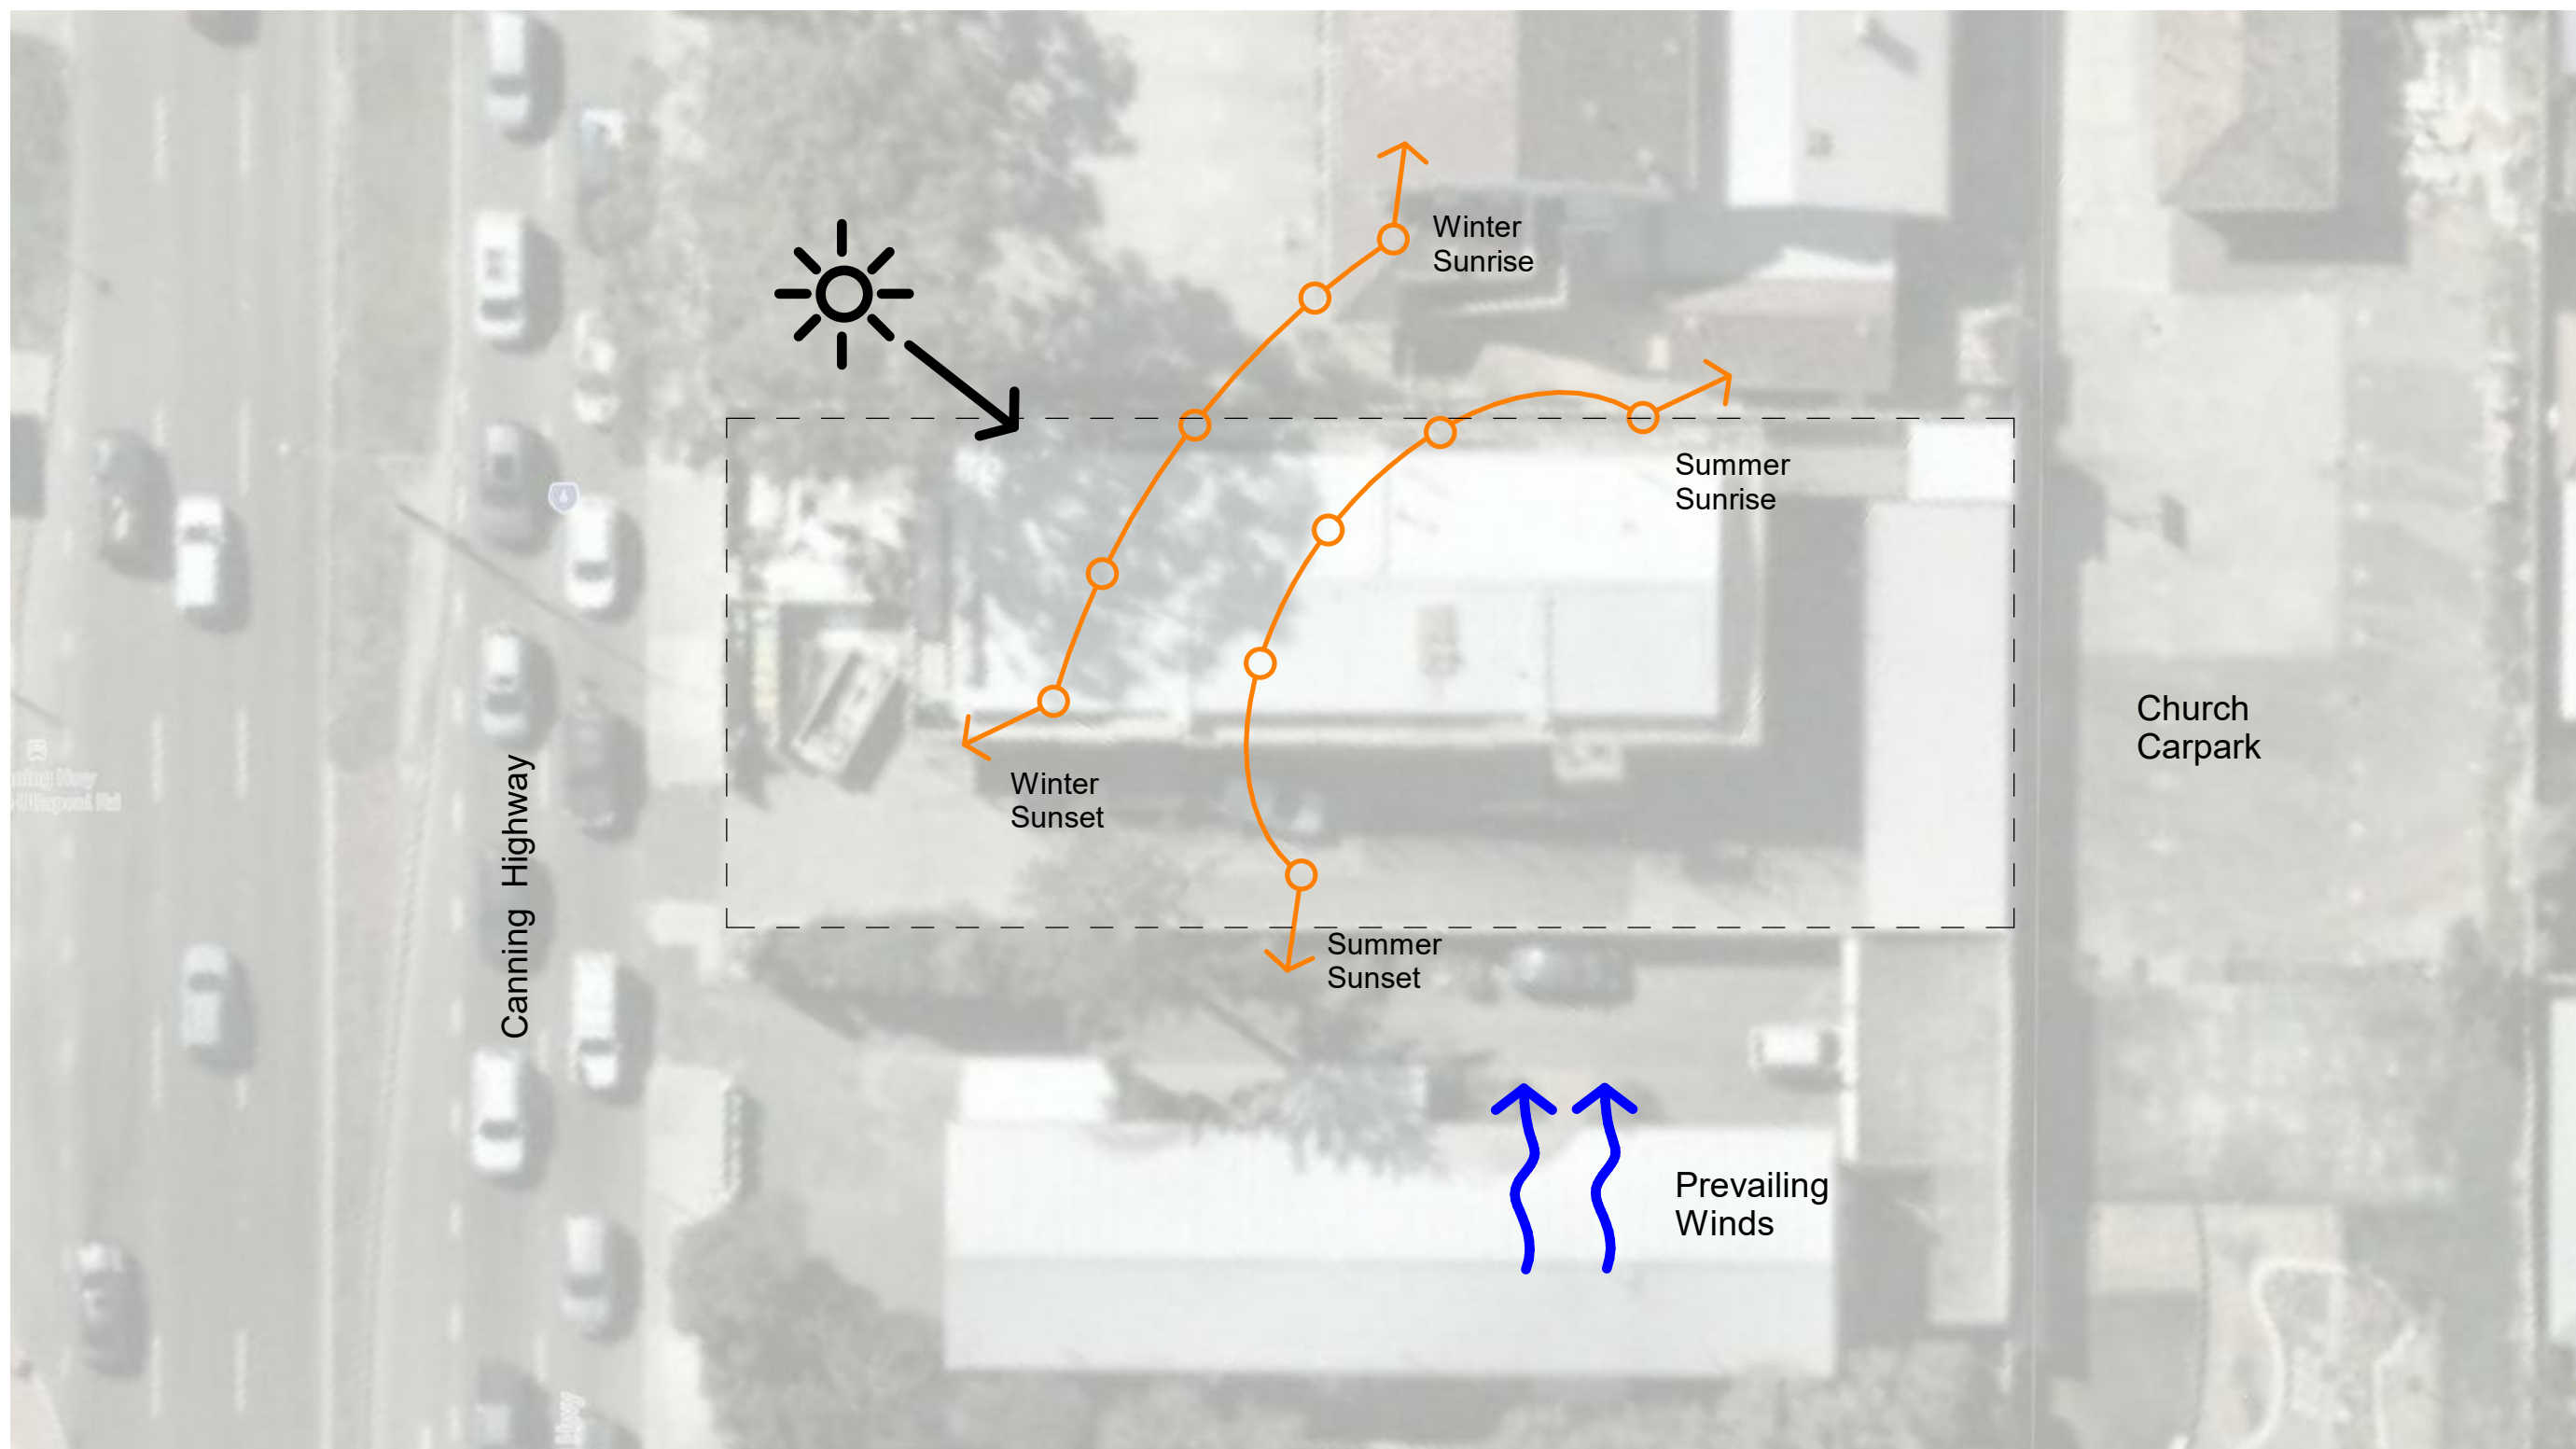



Context

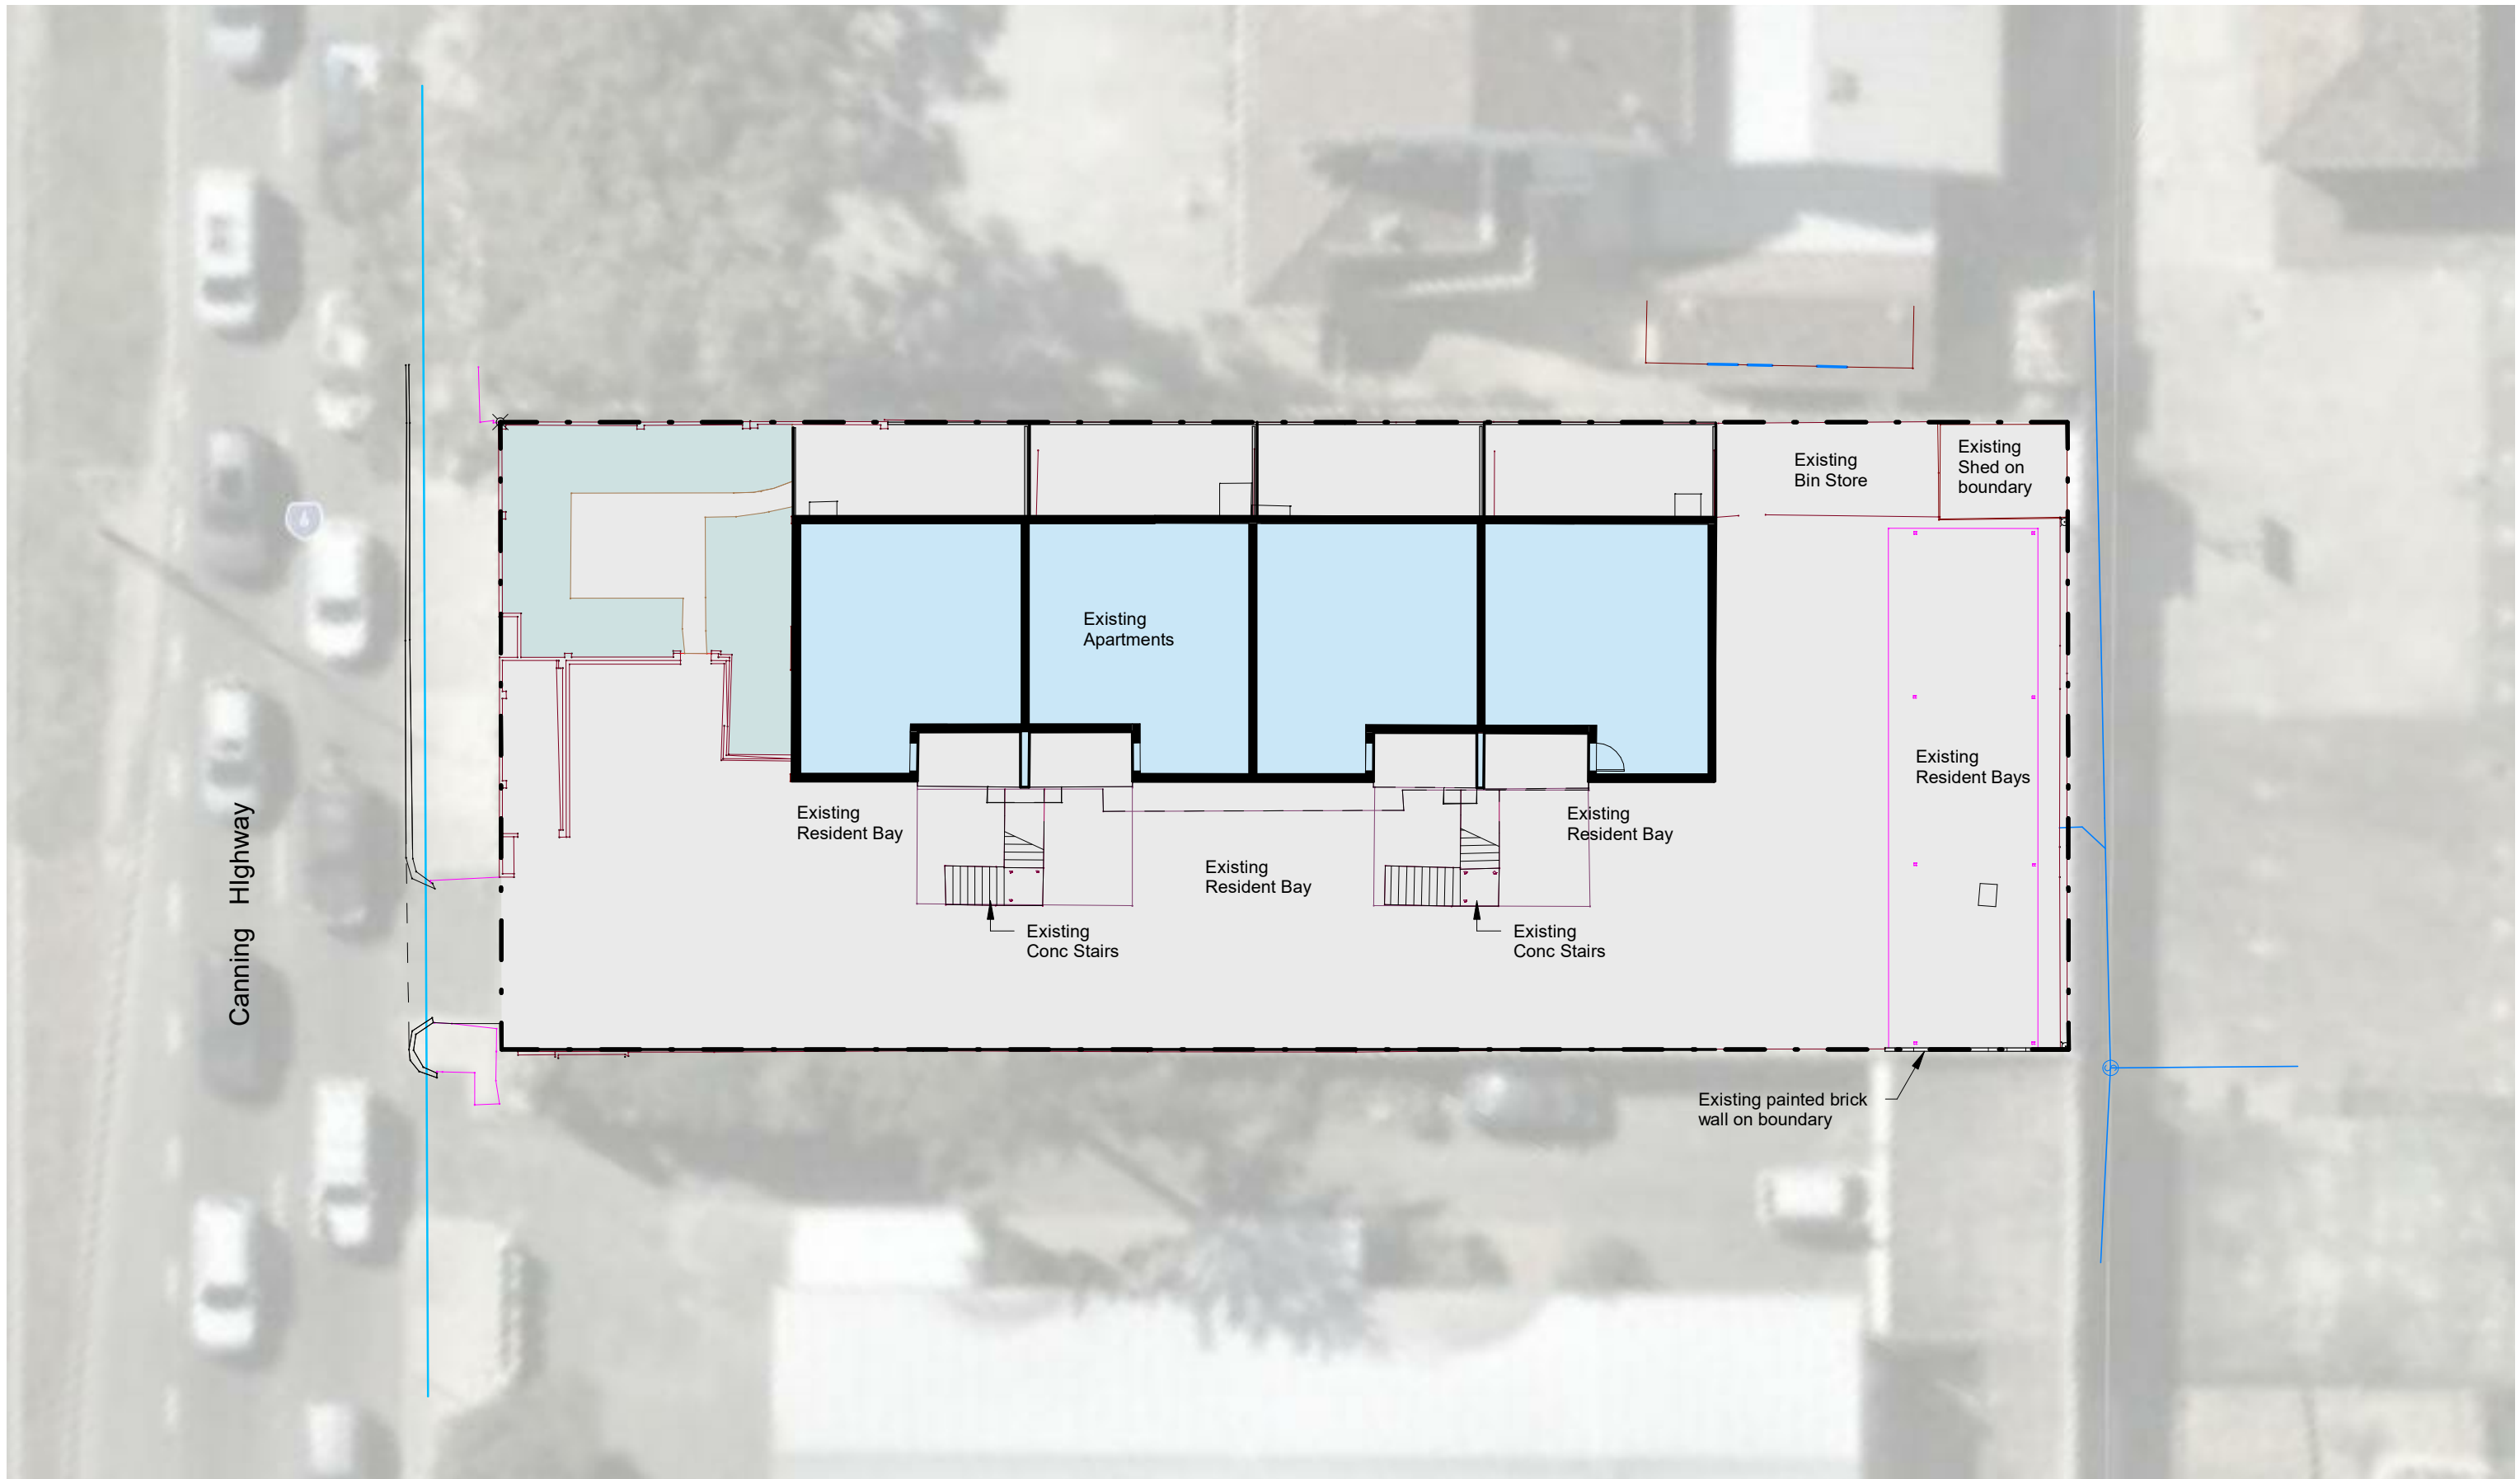


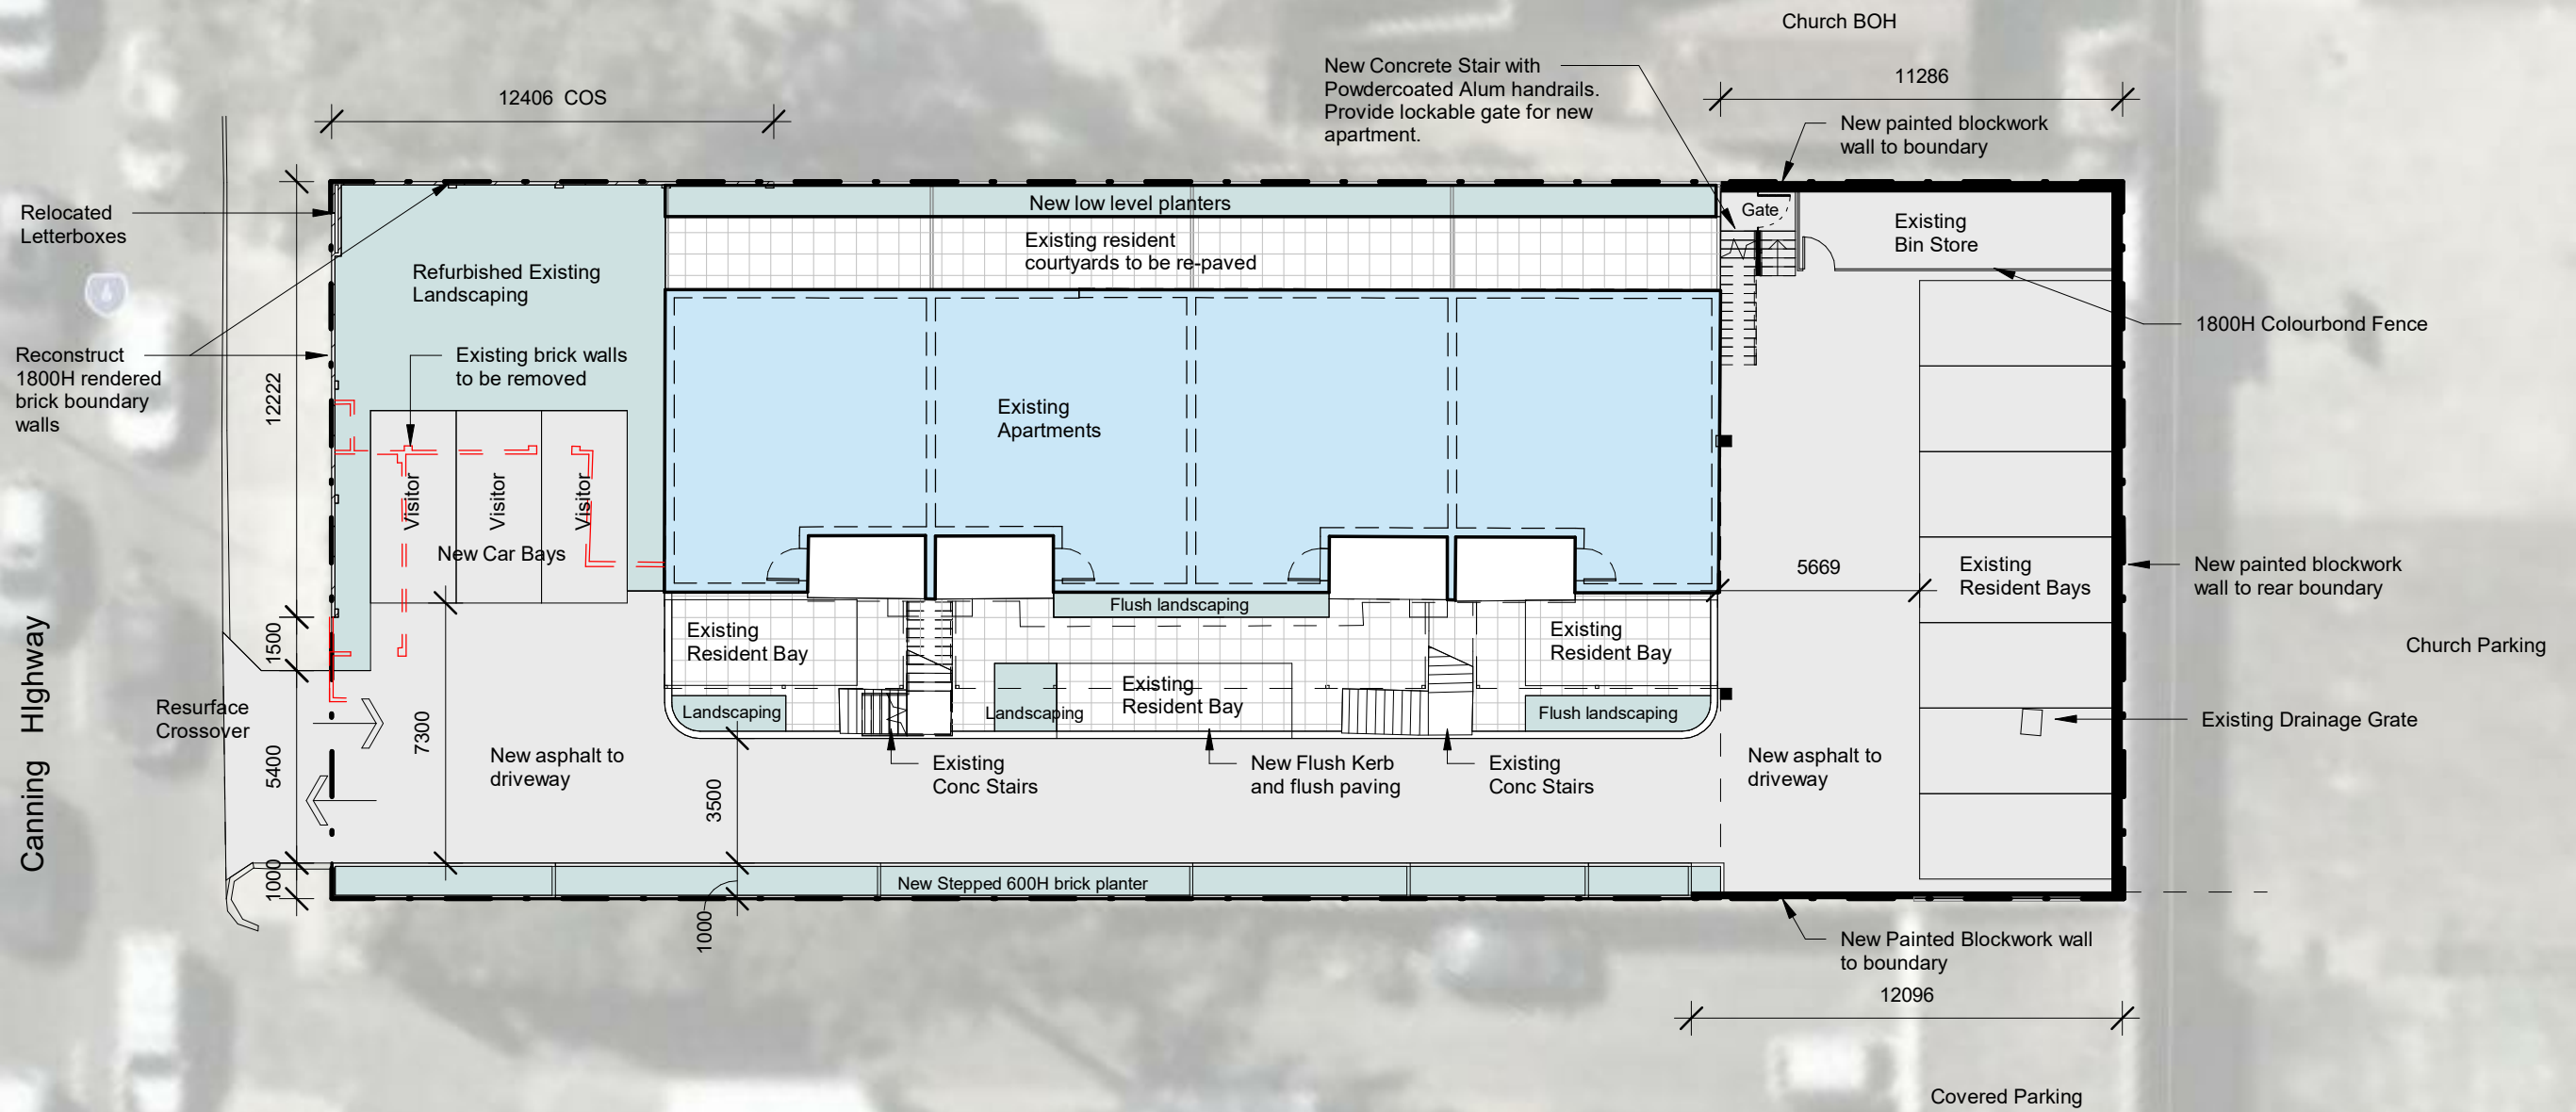

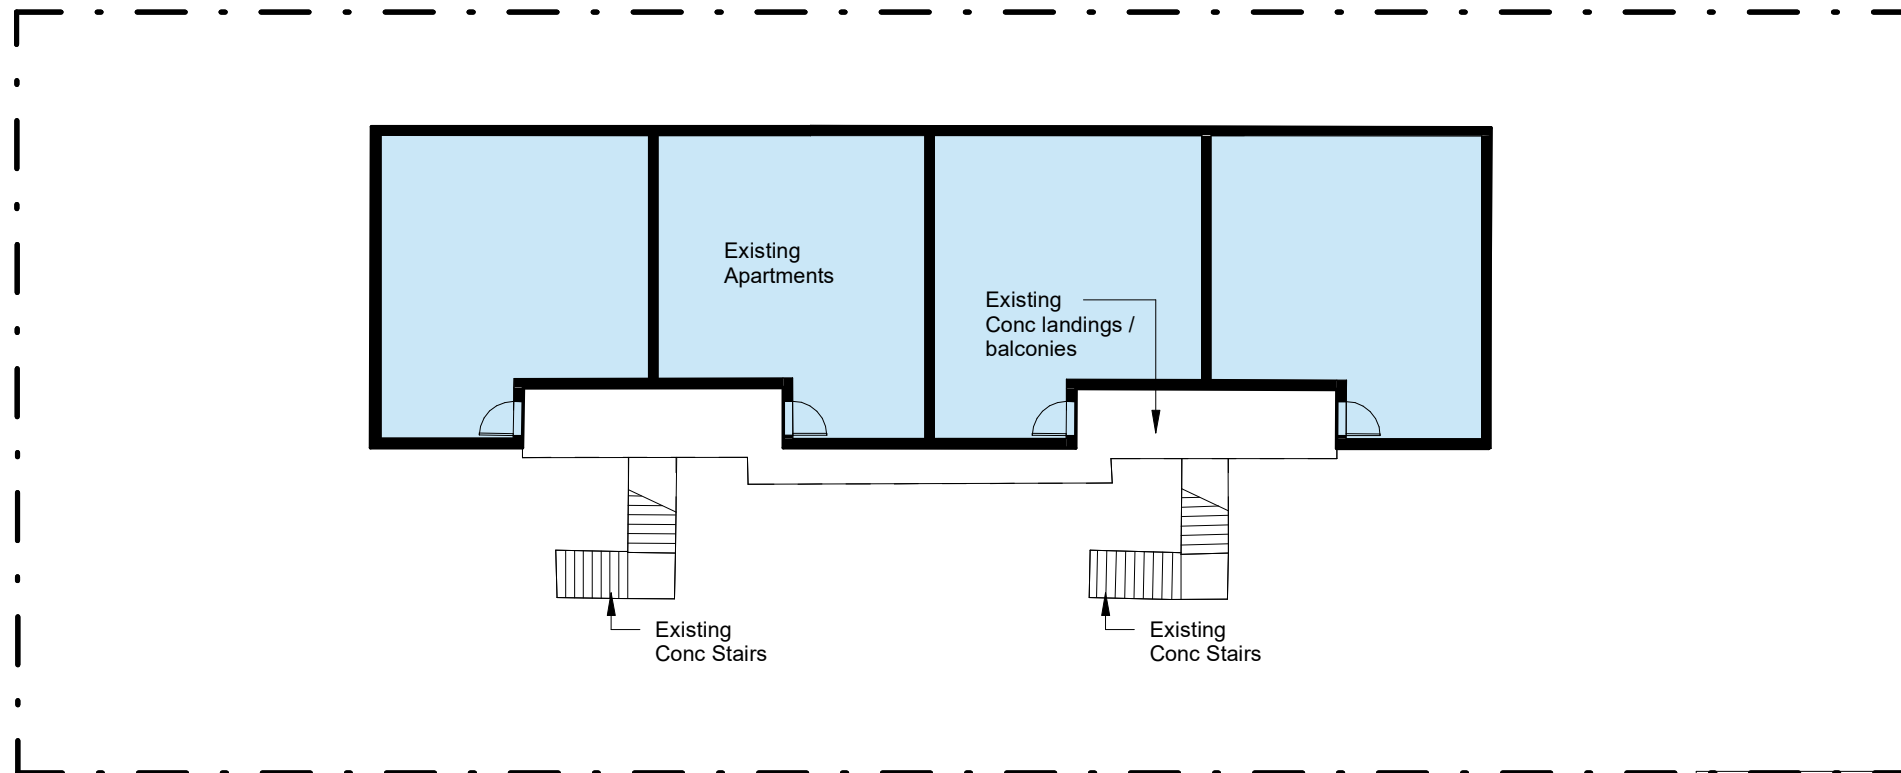

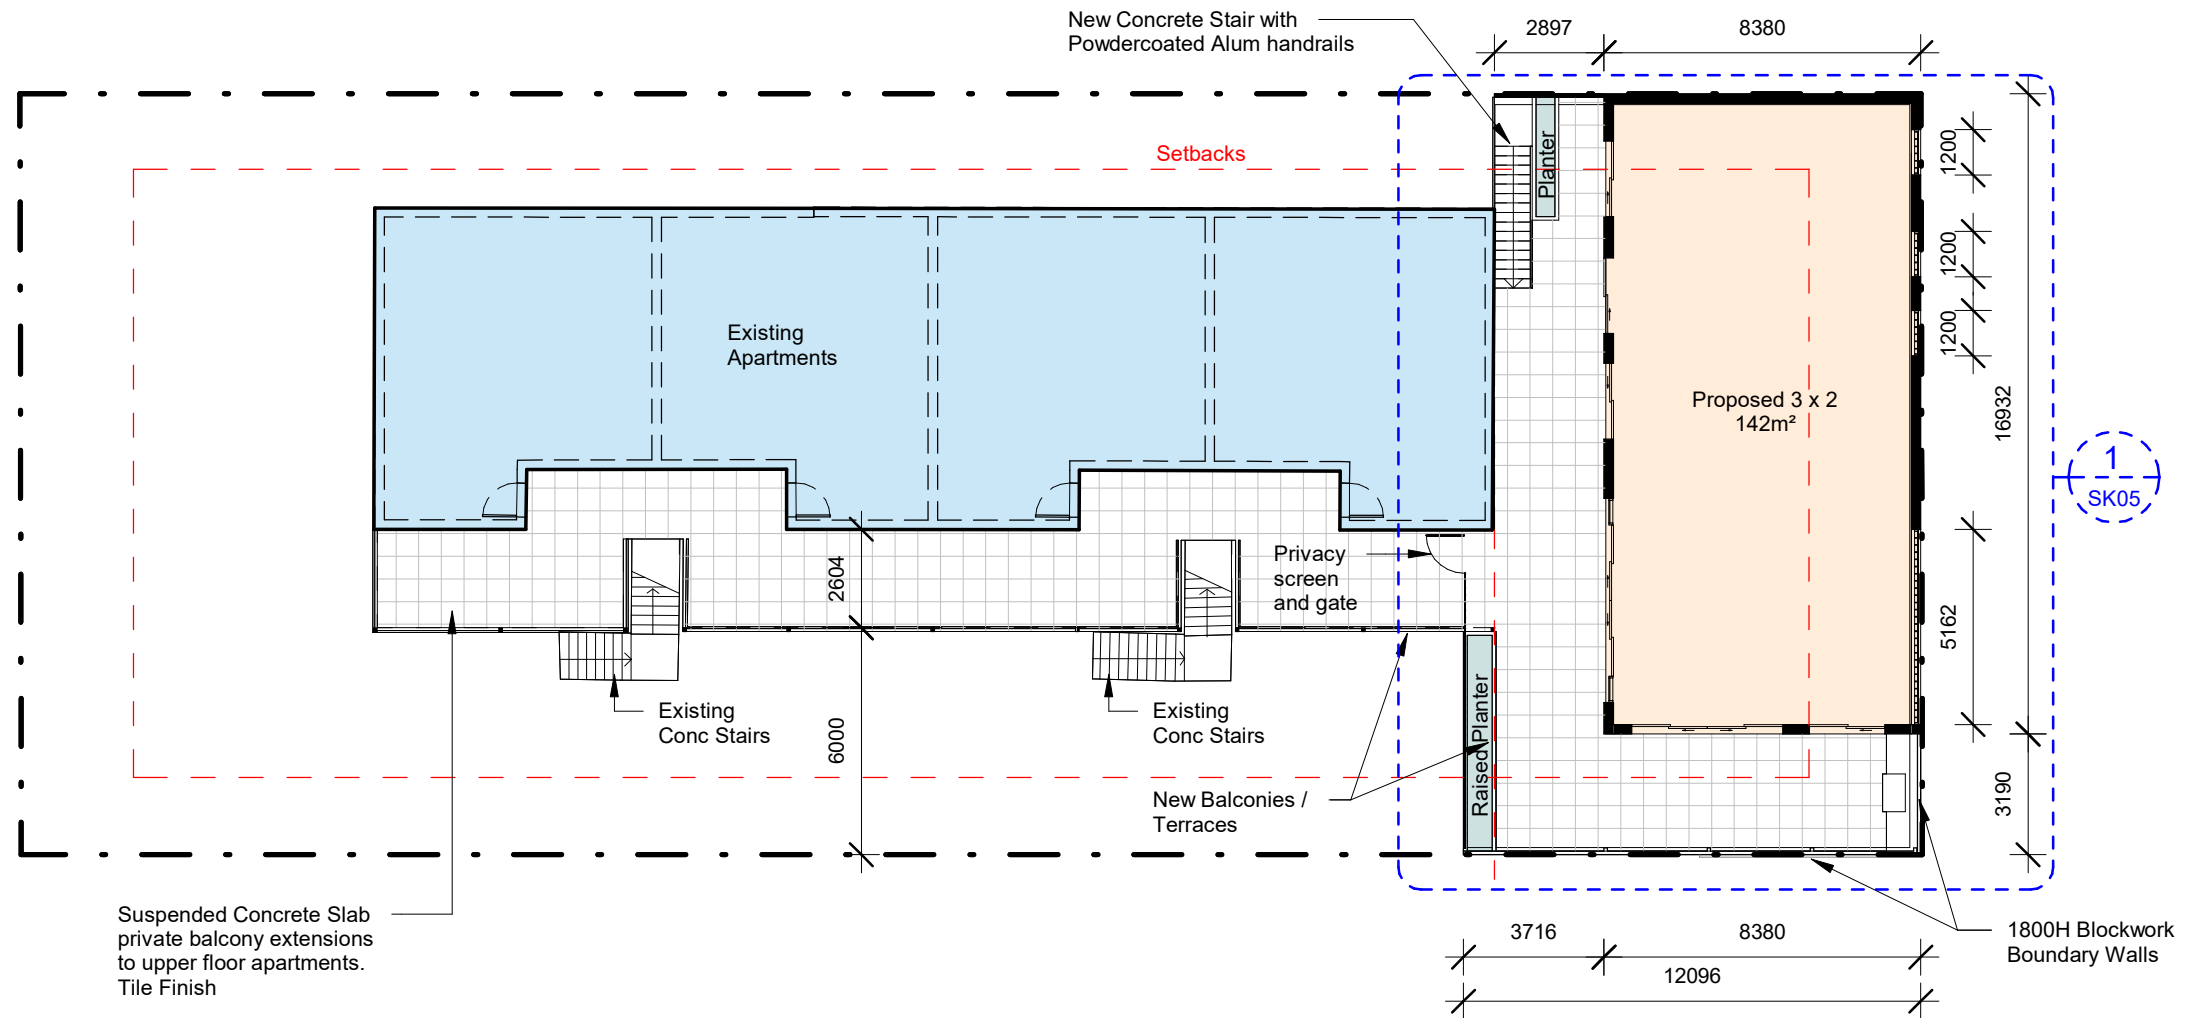

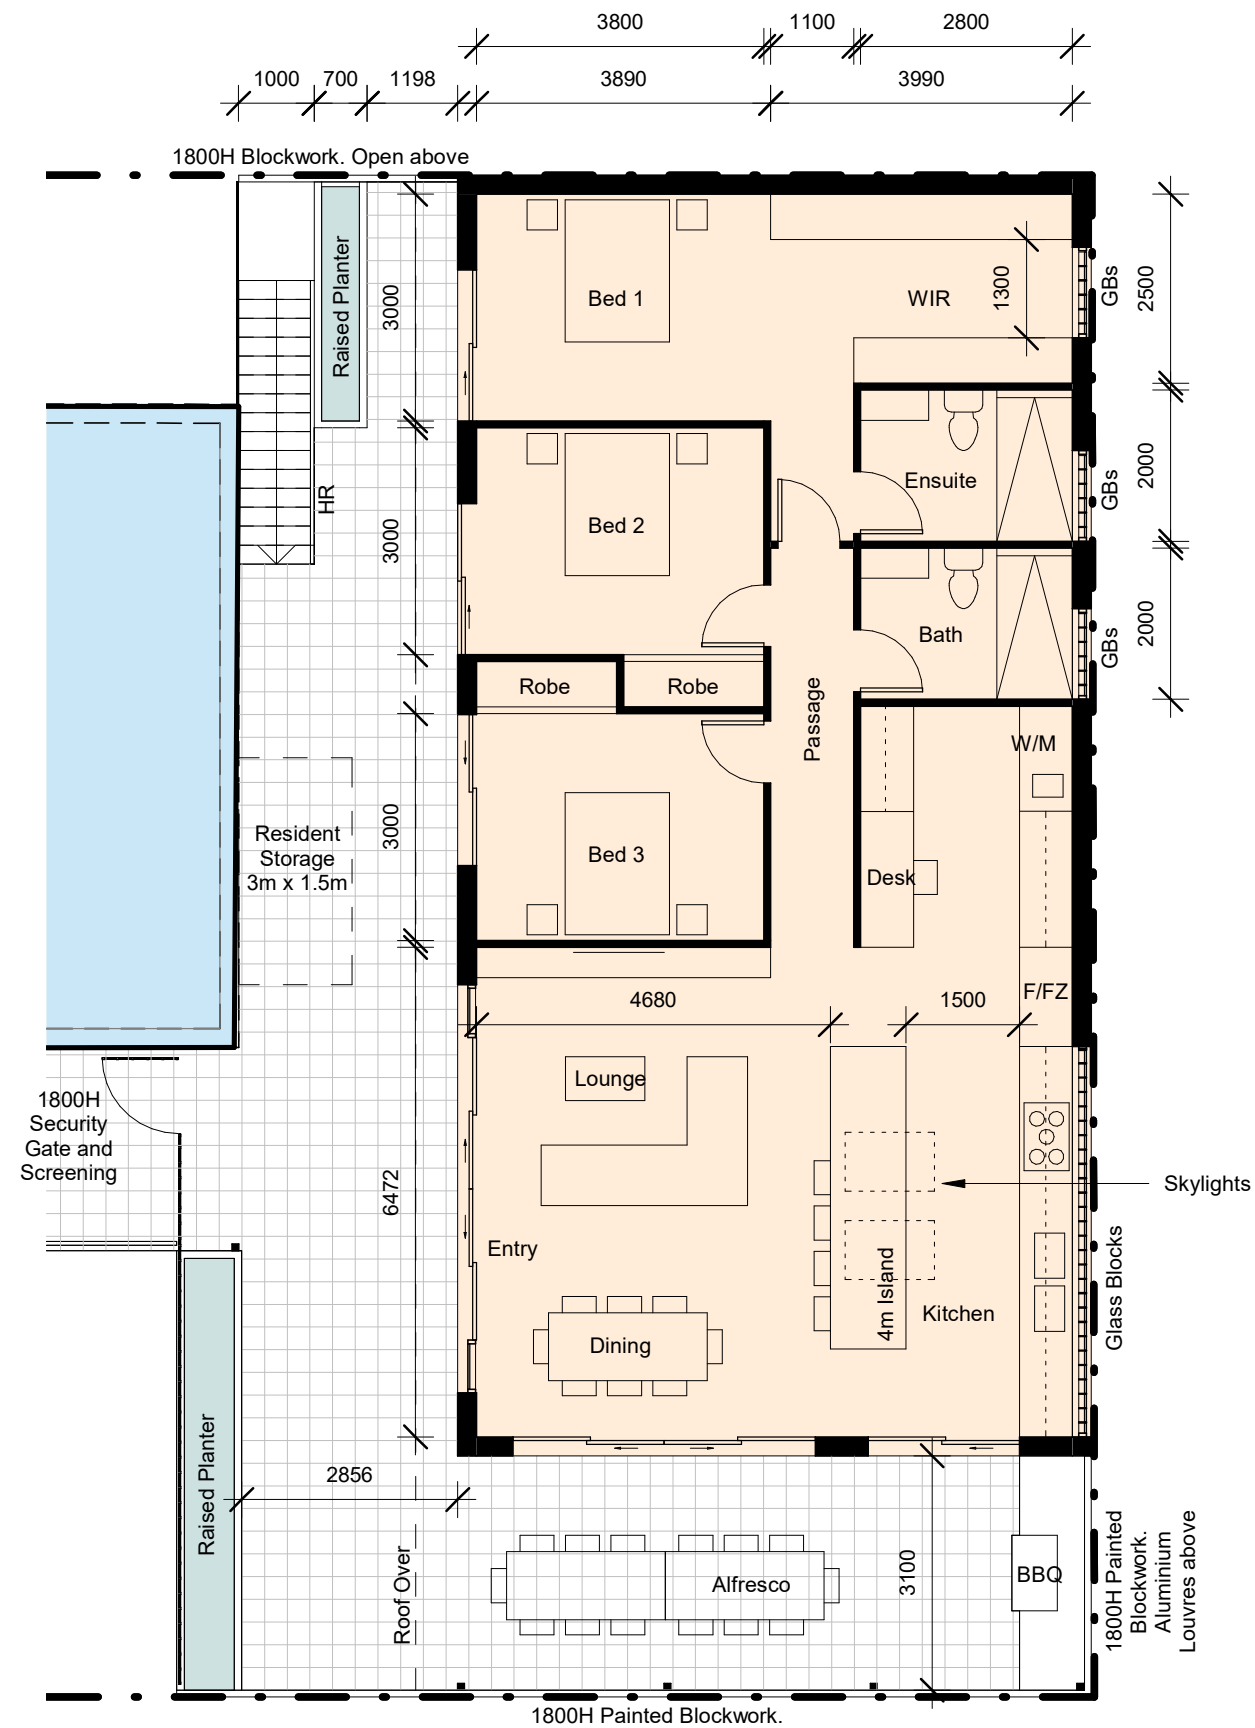

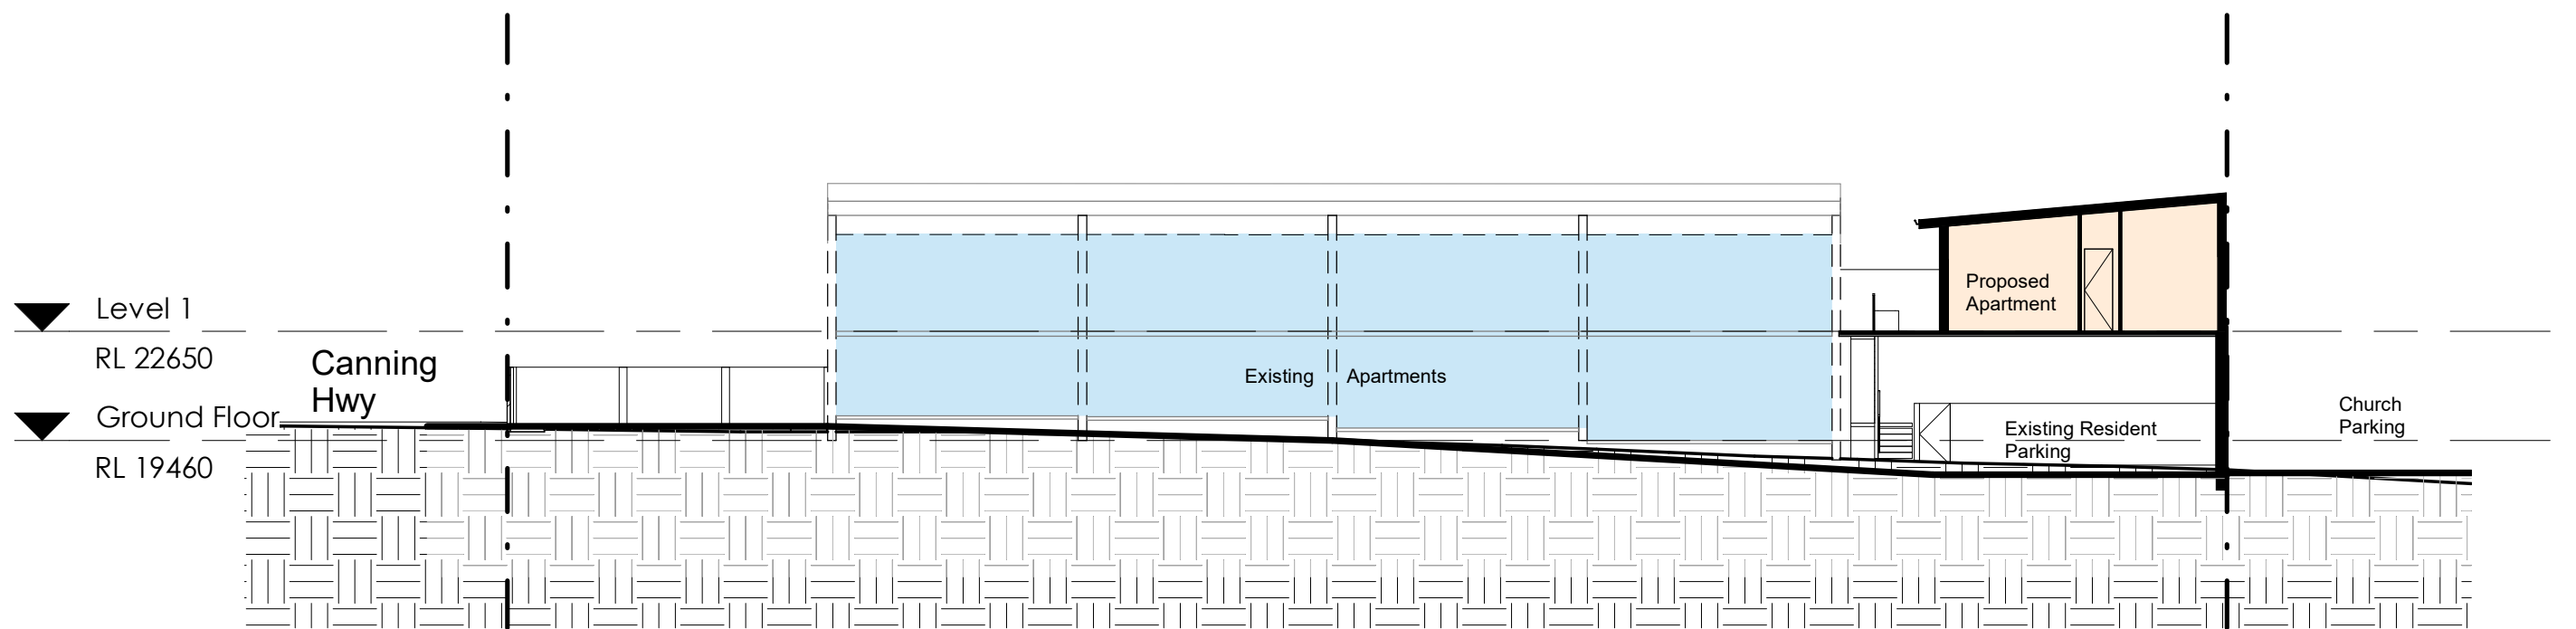

MARC SPADACCINI  
ARCHITECT  
marc@spadaccini.com.au  
+61 (0) 406 303 447


#### Section 1

|                |            |
|----------------|------------|
| Project number | 25006      |
| Date           | 23/02/2026 |
| Revision       | 4          |
| Drawn by       | MS         |


865 Canning Highway, Applecross

SK06


Scale 1 : 200

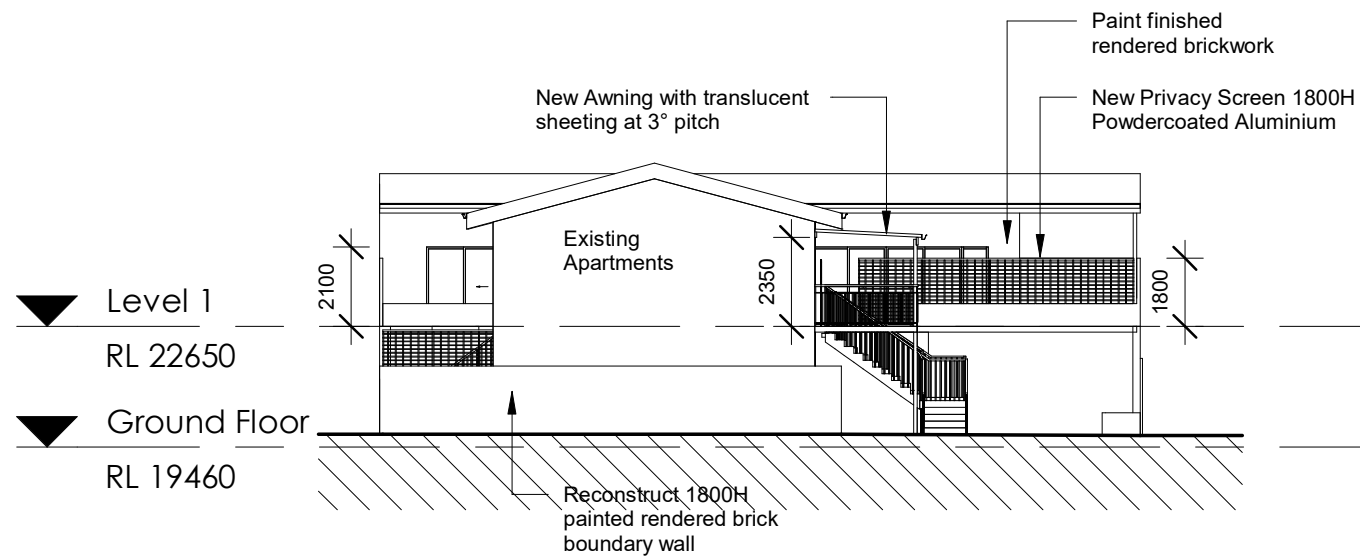


North Elevation (Canning Highway)

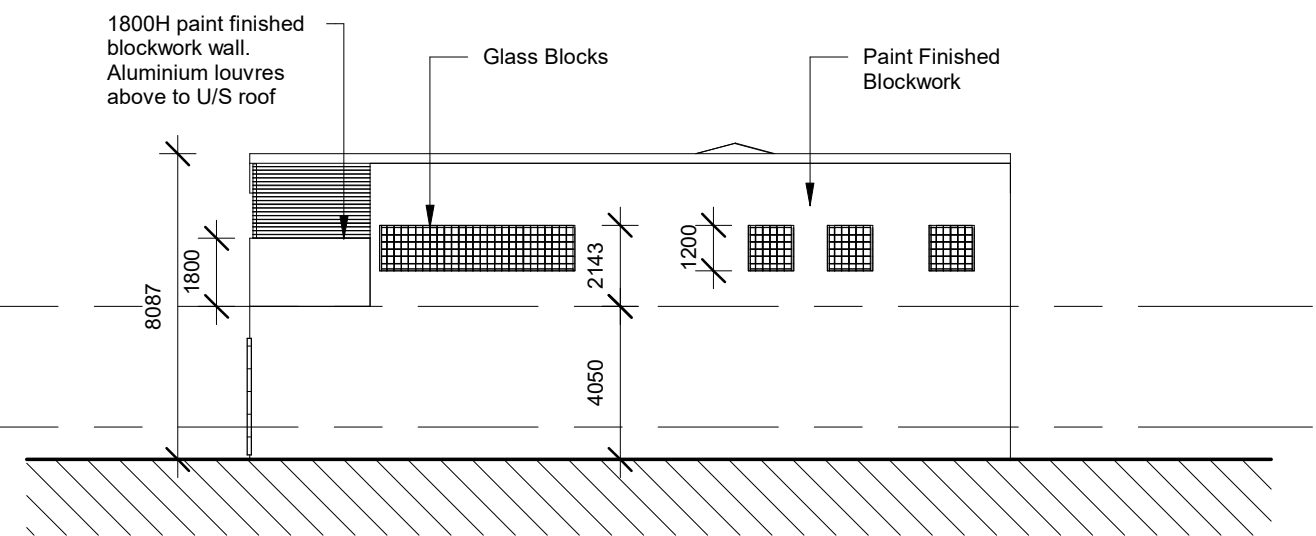

South Elevation

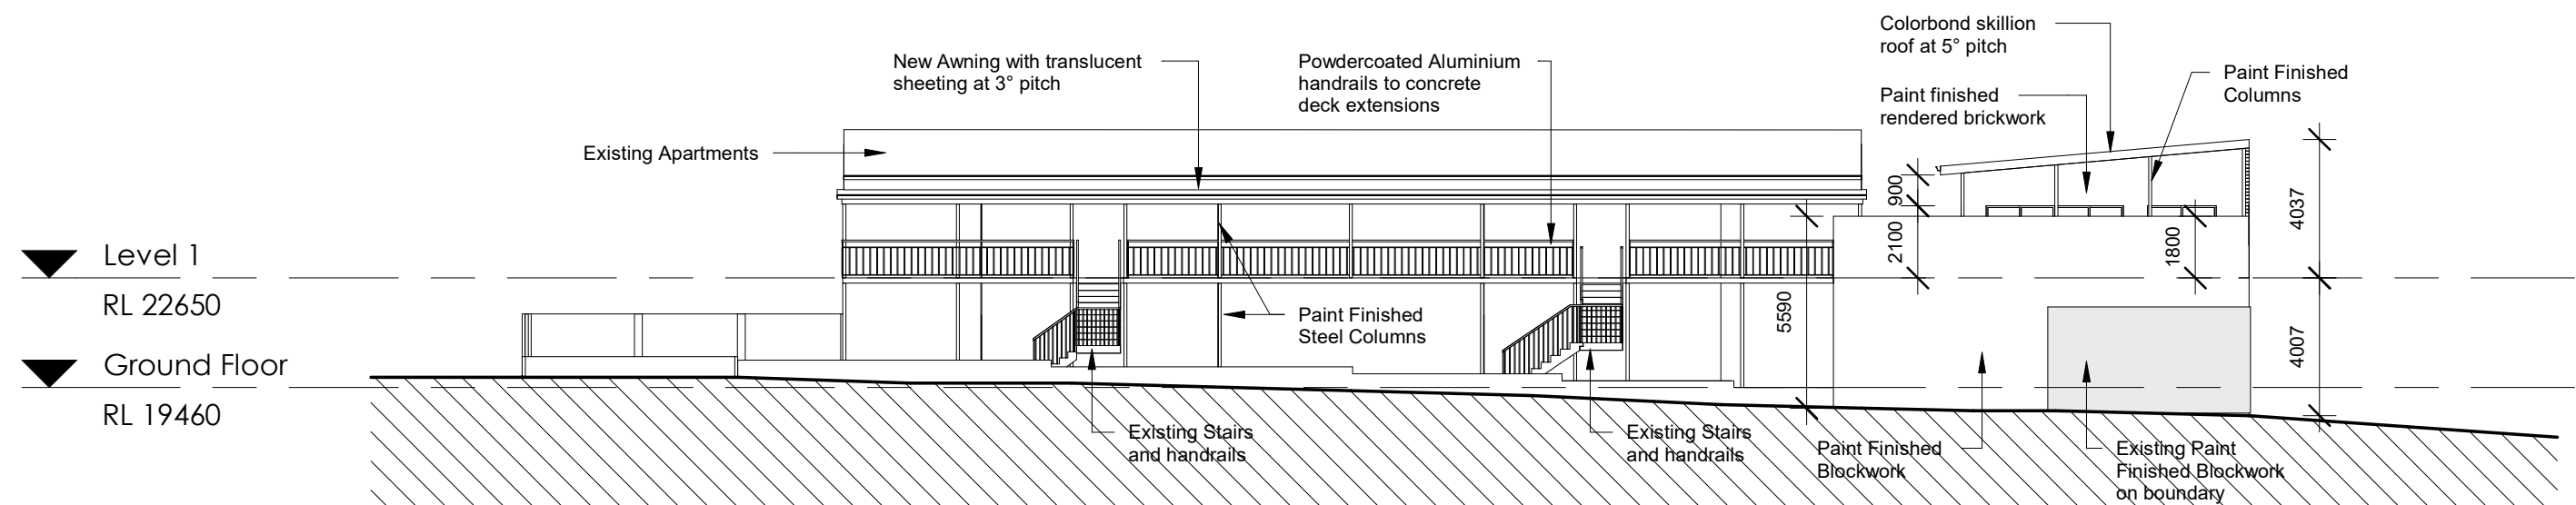

West Elevation

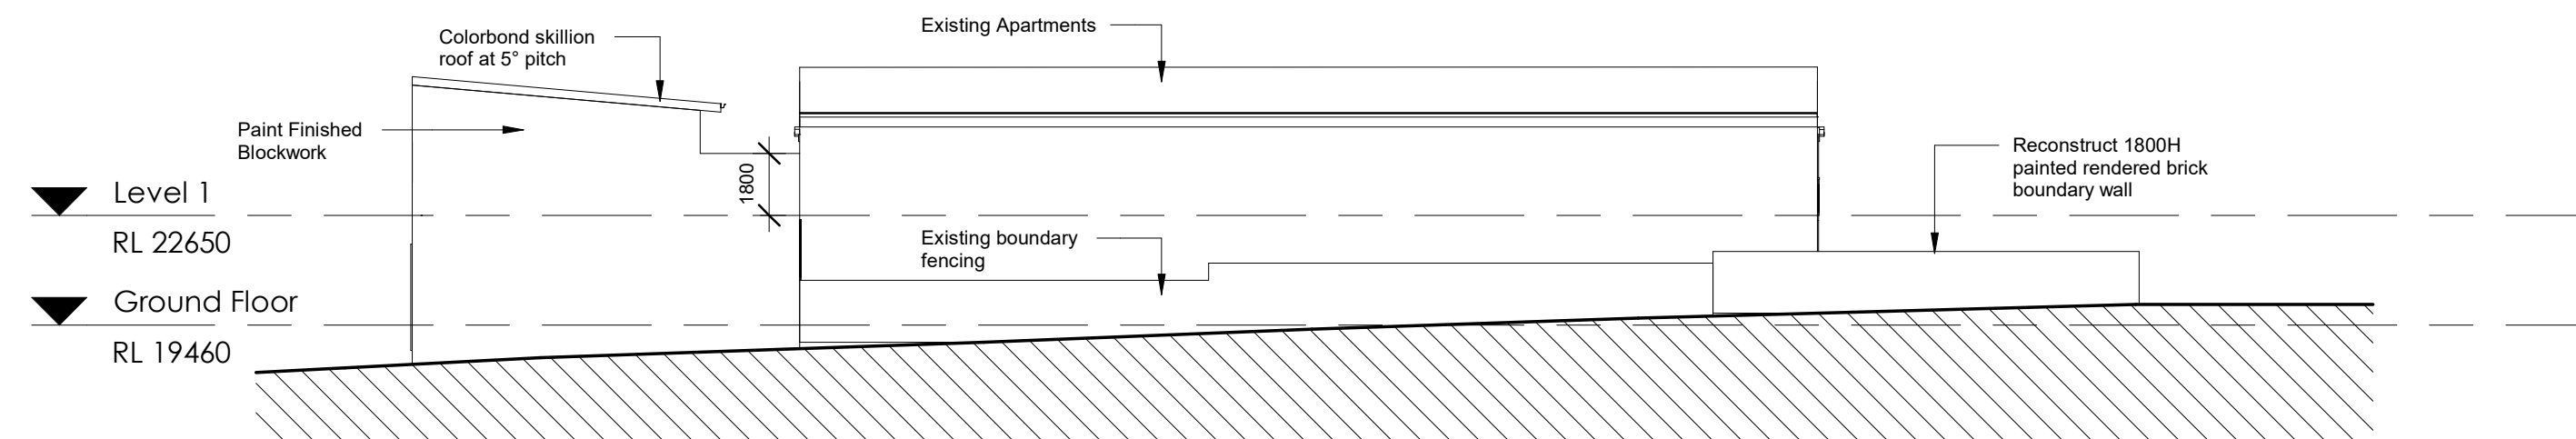

East Elevation

#### Elevations

|                |            |
|----------------|------------|
| Project number | 25006      |
| Date           | 23/02/2026 |
| Revision       | 4          |
| Drawn by       | MS         |



South-West View




West View



South View



North View

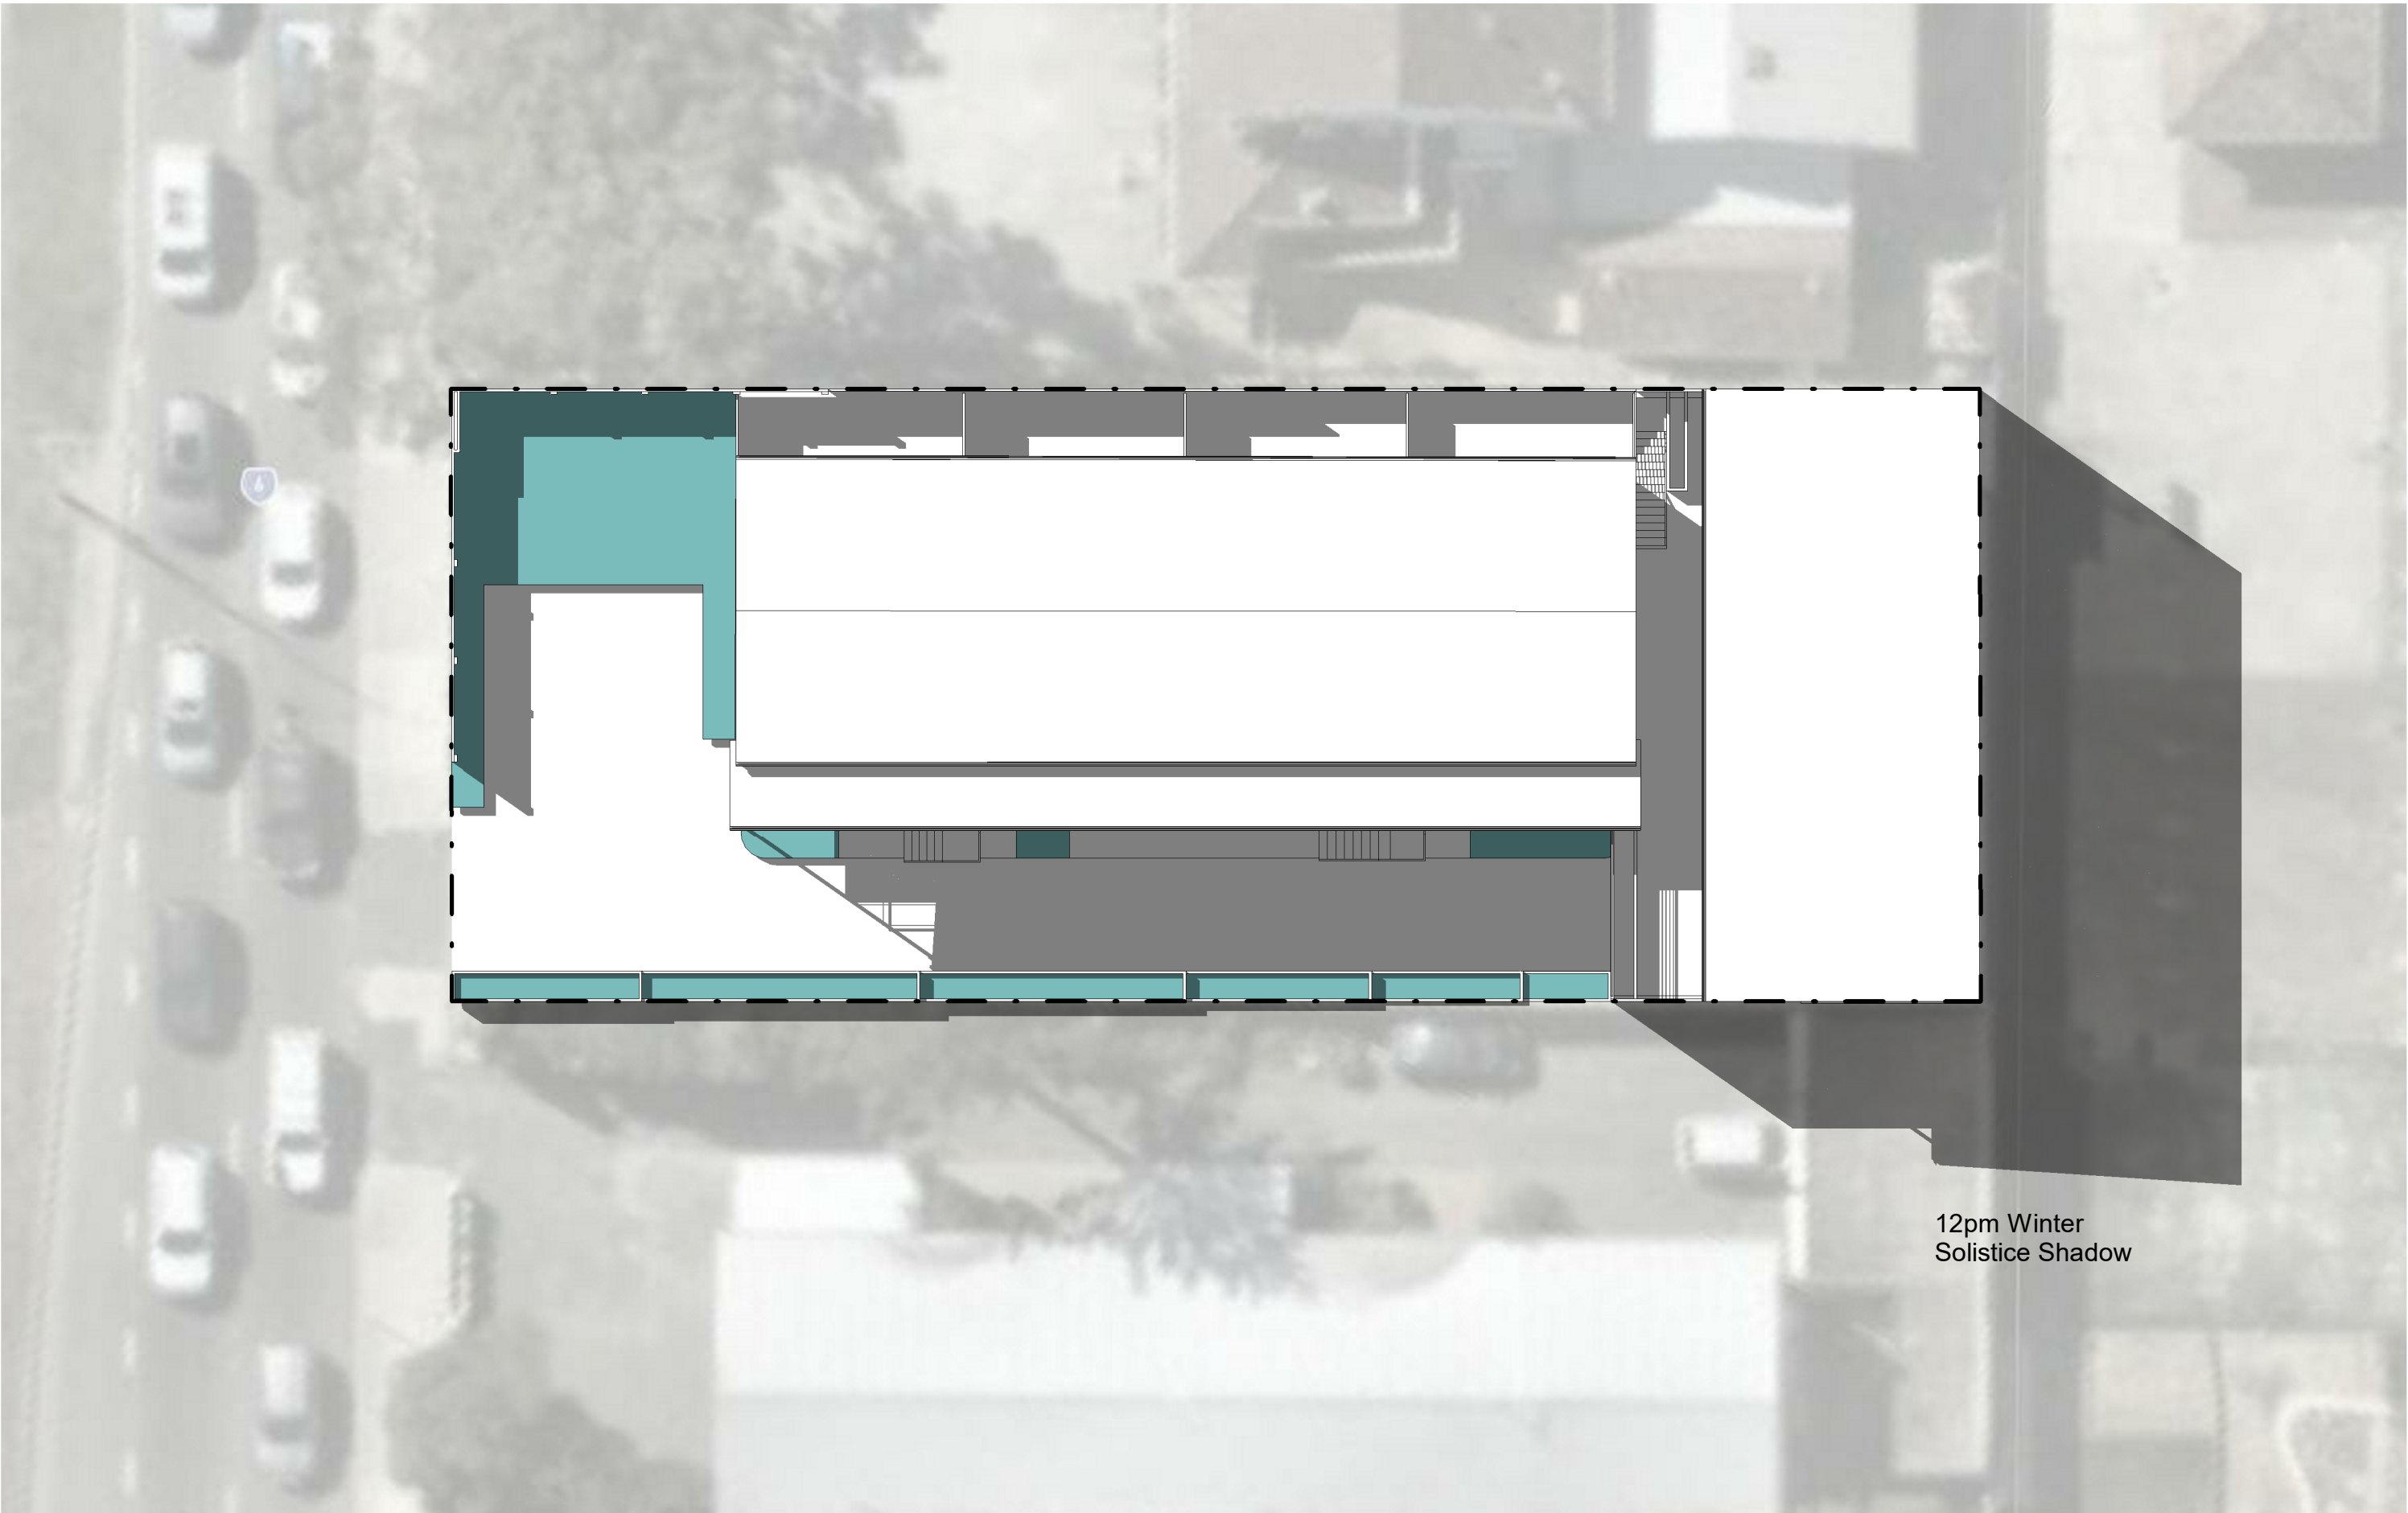

12pm Winter  
Solstice Shadow



MARC SPADACCINI  
ARCHITECT  
marc@spadaccini.com.au  
+61 (0) 406 303 447

Shadow Plan - Winter Solstice

|                |            |
|----------------|------------|
| Project number | 25006      |
| Date           | 23/02/2026 |
| Revision       | 4          |
| Drawn by       | MS         |

865 Canning Highway, Applecross

SK09

Scale 1 : 200