

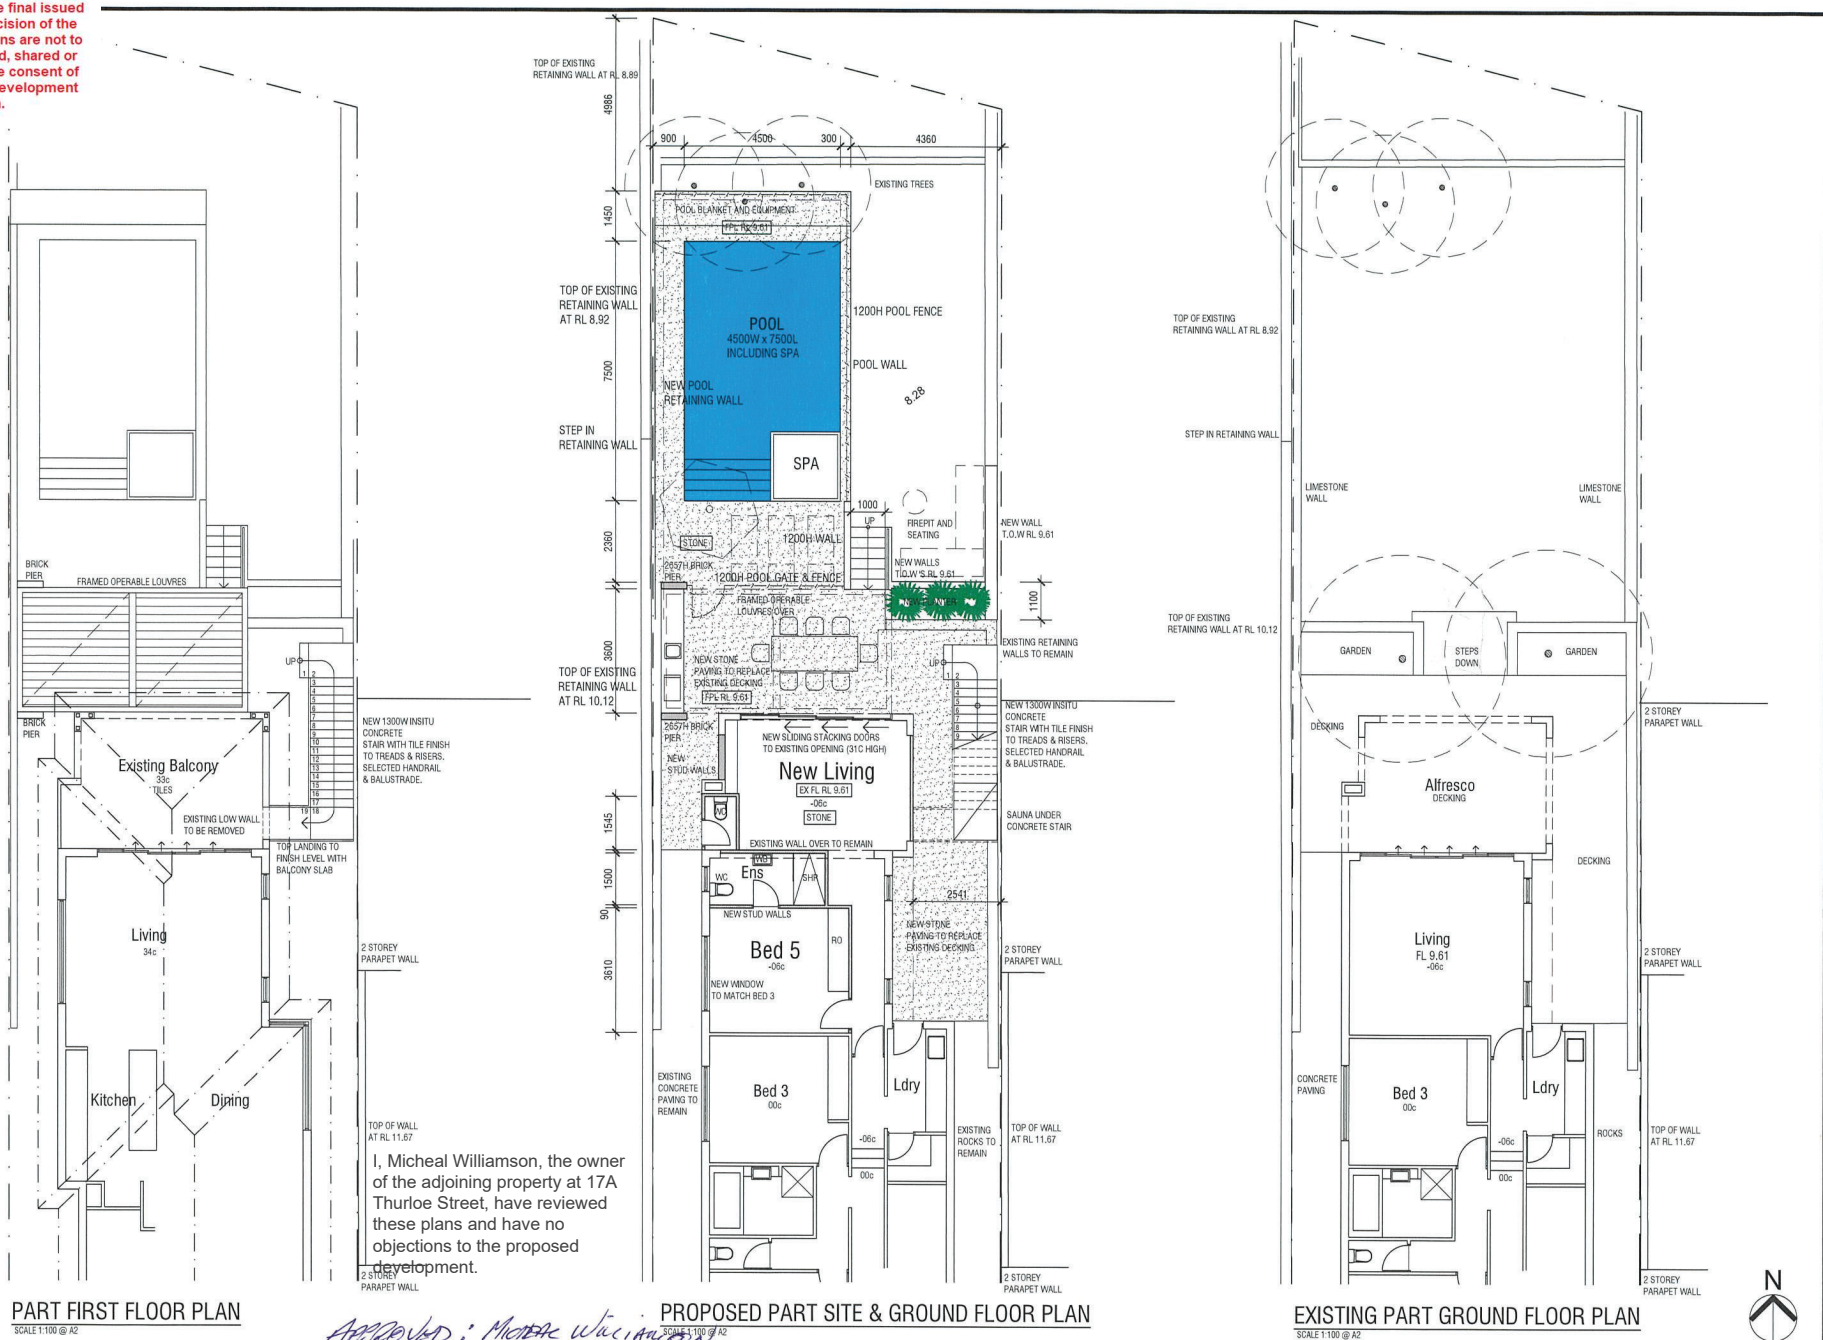


ADVERTISING COPY ONLY
These plans are for advertising of this development application only. These plans are subject to change and may not reflect the final issued as part of the final decision of the application. These plans are not to be reproduced, copied, shared or distributed without the consent of the applicant of this development application.


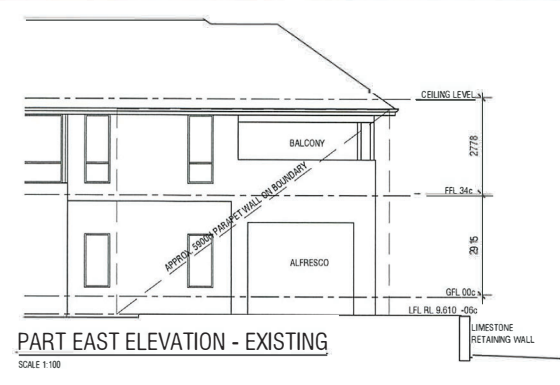


Proposed additions and alterations to existing residence
#19, Thurloe Street, Bicton

drawing: Floor plans	dwg. no:
date: March, 2026	DA.01
scale: 1:100 @ A2	
A 17.08.26 ISSUED FOR DEVELOPMENT APPLICATION	


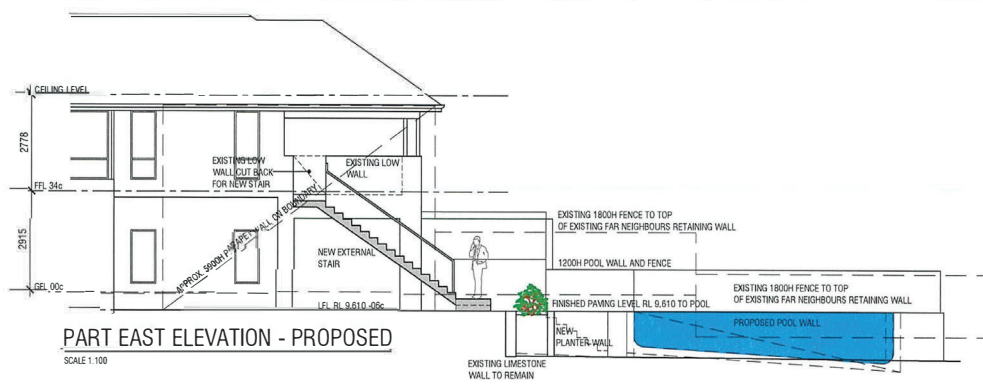


ADVERTISING COPY ONLY
These plans are for advertising of this development application only. These plans are subject to change and may not reflect the final issued as part of the final decision of the application. These plans are not to be reproduced, copied, shared or distributed without the consent of the applicant of this development application.

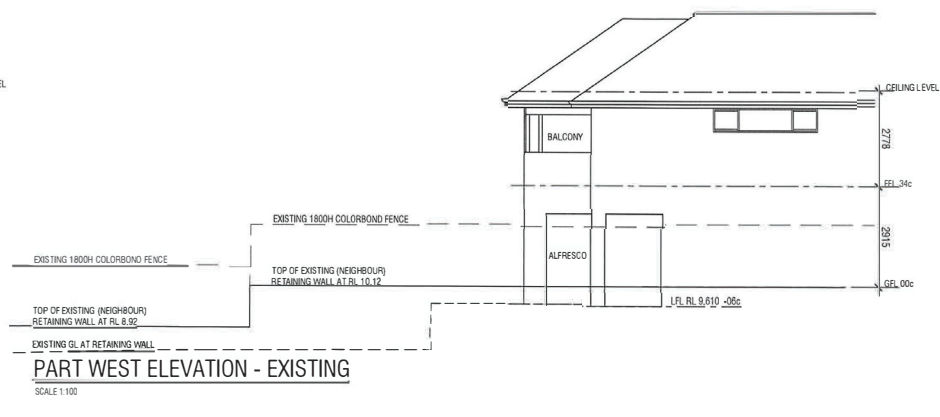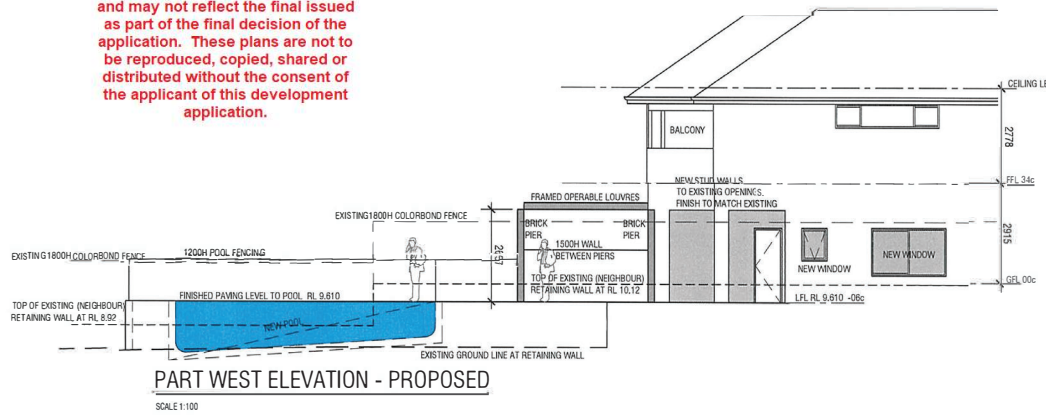

I, Micheal Williamson, the owner of the adjoining property at 17A Thurloe Street, have reviewed these plans and have no objections to the proposed development.

APPROVED: *Micheal Williamson*
3rd Sept 2026

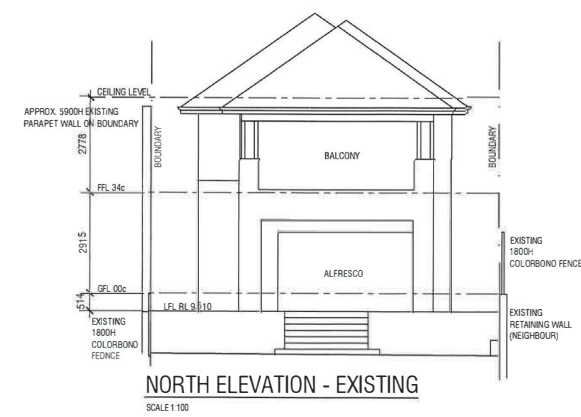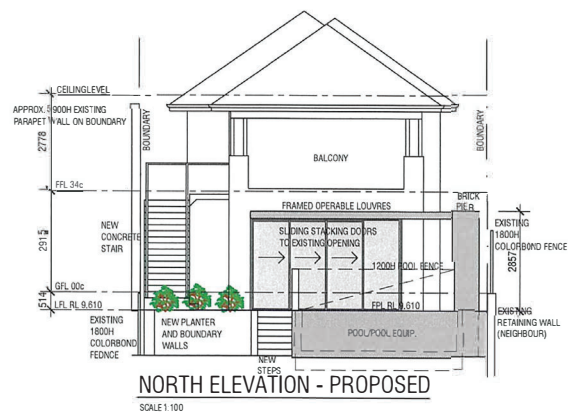

Proposed additions and alterations to existing residence
#19, Thurloe Street, Bicton

drawing: Elevations		dwg. no:
date: March, 2026		DA.02
scale: 1:100 @ A2		