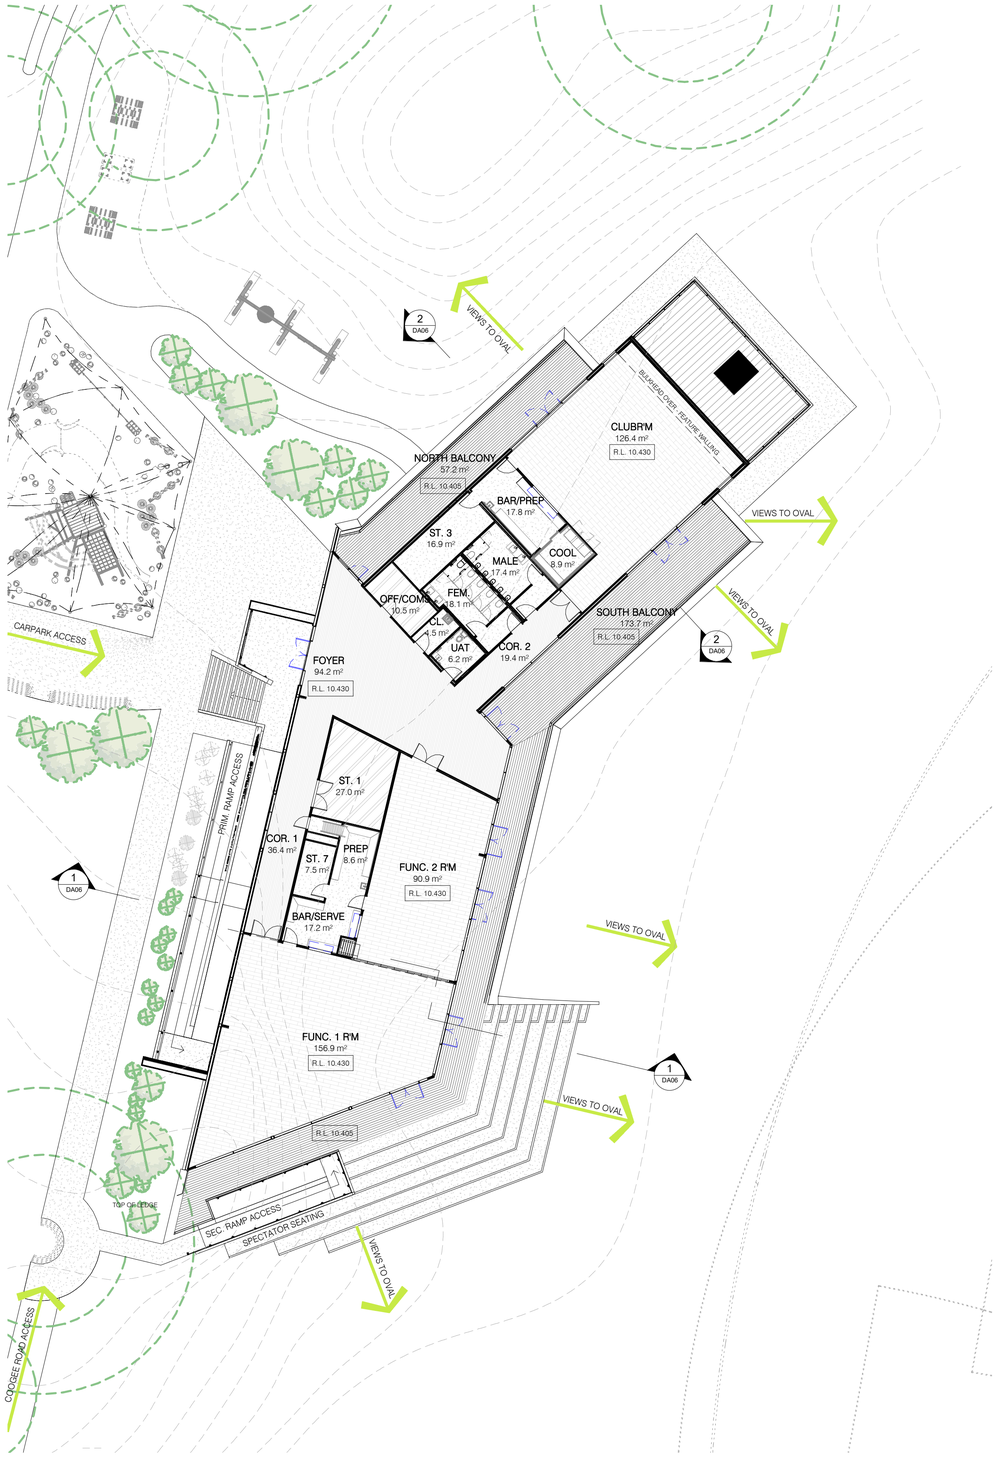

PROPOSED PAVILION UPPER FUNCTION FLOOR PLAN

1 : 200

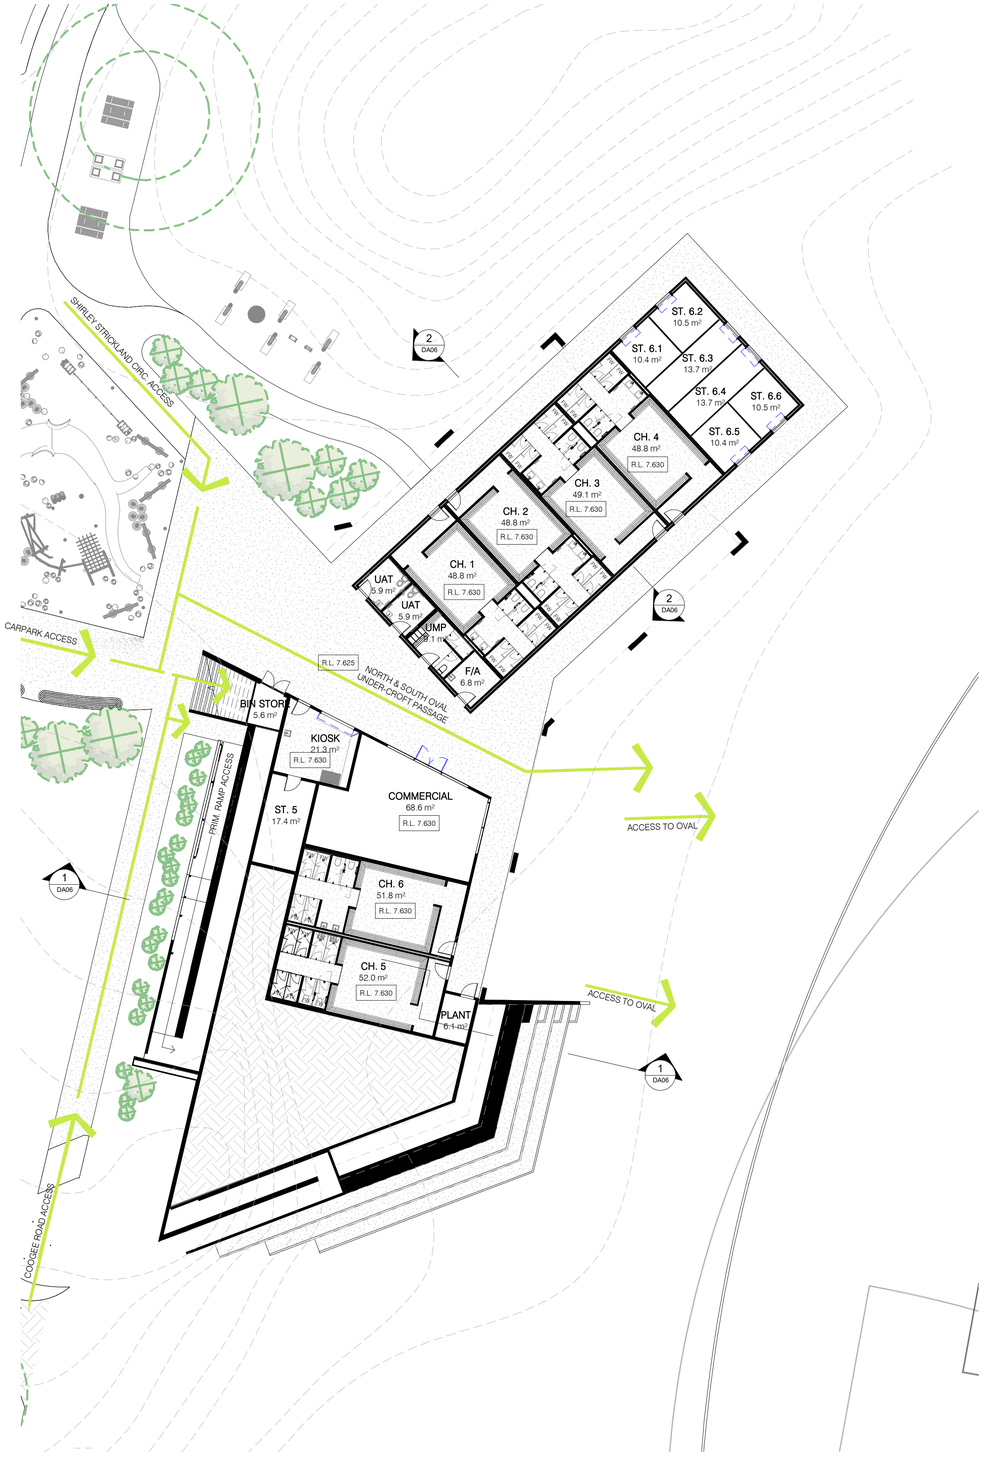

PROPOSED PAVILION LOWER CHANGE'RM FLOOR PLAN

1 : 200

ROOM NAME	AREA
BAR/PREP	17.8 m²
BAR/SERVE	17.2 m²
BIN STORE	5.6 m²
CH. 1	48.8 m²
CH. 2	48.8 m²
CH. 3	49.1 m²
CH. 4	48.8 m²
CH. 5	52.0 m²
CH. 6	51.8 m²
CL.	4.5 m²
CLUBRM	126.4 m²
COMMERCIAL	68.6 m²
COOL	8.9 m²
COR. 1	36.4 m²
COR. 2	19.4 m²
F/A	6.8 m²
FEM.	18.1 m²
FOYER	94.2 m²
FUNC. 1 RM	156.9 m²
FUNC. 2 RM	90.9 m²
KIOSK	21.3 m²
MALE	17.4 m²
NORTH BALCONY	57.2 m²
OFF/COMS	10.5 m²
PLANT	6.1 m²
PREP	8.6 m²
SOUTH BALCONY	173.7 m²
ST. 1	27.0 m²
ST. 3	16.9 m²
ST. 5	17.4 m²
ST. 6.1	10.4 m²
ST. 6.2	10.5 m²
ST. 6.3	13.7 m²
ST. 6.4	13.7 m²
ST. 6.5	10.4 m²
ST. 6.6	10.5 m²
ST. 7	7.5 m²
UAT	6.2 m²
UAT	5.9 m²
UAT	5.9 m²
UMP	9.1 m²
Grand total: 41	1431.0 m²

N

NOTE:
REFER TO FS (FINISHES SCHEDULE) DRAWING SET FOR FURTHER DETAILS ON FINISHES, FIXTURES AND FITTINGS IN CONJUNCTION WITH ARCHITECTURAL SPECIFICATION.

No.	DATE	AMENDMENT
d	27-03-2019	REVISED FOR MCC REVIEW
c	07-03-2019	REVISED FOR MCC REVIEW
b	01-03-2019	REVISED FOR MCC REVIEW
a	06-02-2019	ISSUED FOR DEVELOPMENT APPROVAL

donovan payne

SHIRLEY STRICKLAND
REDEVELOPMENT

CITY OF MELVILLE

TITLE
PROP. FLOOR PLANS - UPPER/LOWER

- BUILDER MUST CHECK ALL DIMENSIONS, HEIGHTS, AND LEVELS ON SITE BEFORE COMMENCING ANY WORK.
- DIMENSIONS TO GOVERN SCALE
- ALL REFERENCES TO ELECTRICAL AND MECHANICAL SERVICES ARE INDICATIVE ONLY. REFER TO THE RELEVANT ENGINEER'S DRAWINGS AND SPEC. FOR FINAL SELECTIONS AND LAYOUT.

© ALL DRAWINGS ARE ARCHITECTS' COPYRIGHT

SCALE	1 : 200	DWG NUMBER	REV.
DRAWN	BGW	DA04	d
CHECKED	MAL		
JOB NO.	P1610	PLOT DATE 3/04/2019 4:15:35 PM	

CLEAN PRINTS TO CHECK PRINT SCALE

C:\LOCAL FILES\Shirley Strickland Pavilion Council Version 2-0 CENTRAL.rvt - mal@donovanpayne.com.au / d