


ADVERTISING COPY ONLY

These plans are for advertising of this development application only. These plans are subject to change and may not reflect the final issued as part of the final decision of the application. These plans are not to be reproduced, copied, shared or distributed without the consent of the applicant of this development application.

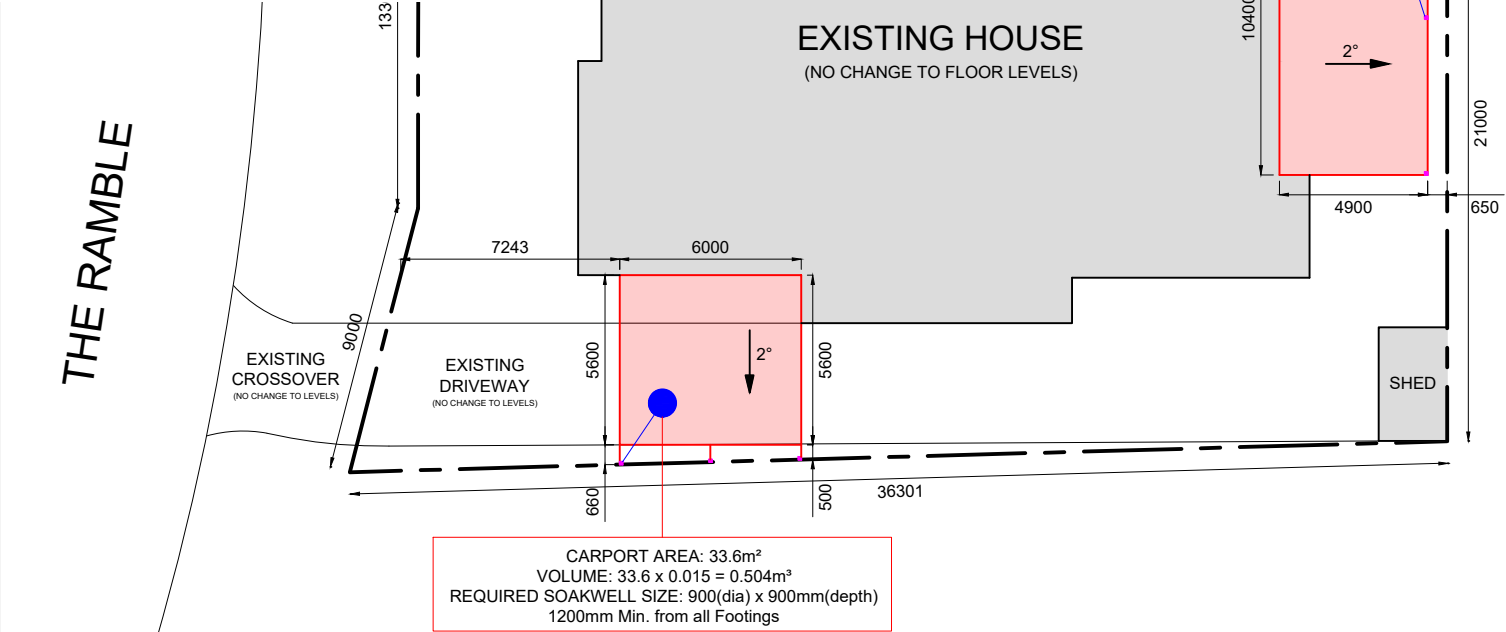

SITE PLAN


1:250

COLOURS - PATIO	
LOCATION	COLOUR
ROOF (TOP)	TBC
ROOF (BOTTOM)	ASHWOOD
SKY LIGHT	N/A
COLUMN	C/CREAM
ROOF FRAMING	C/CREAM
BOX GUTTER	N/A
GUTTER	C/CREAM
DOWNPIPE	C/CREAM
INFILL	OPAL
BARGE	C/CREAM
RIDGE CAP	N/A

SITE AREA	
SITE AREA (sqm)	744m ²
PROPOSED	
CARPORT(sqsm)	33.6m ²
PATIO(sqsm)	50.96m ²


LEGEND	
	SHS 90 x 90mm POSTS

	SHEET	DATE :			ADDRESS : 85 THE RAMBLE, BOORAGOON	SCALE :	A4
	01 OF 03	16/09/2026	LOT NO. : 223	PARENT LOT NO. : 223	TAX INVOICE / QUOTATION : 25458	AS SHOWN	
		REVISION : 0				DRAWN BY: KART	

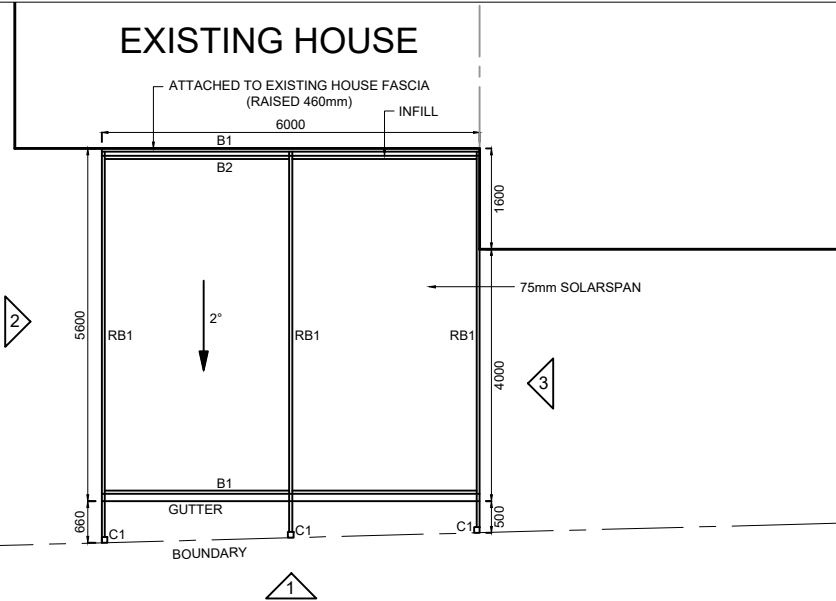


PROPOSED CARPORT PLAN

1:120

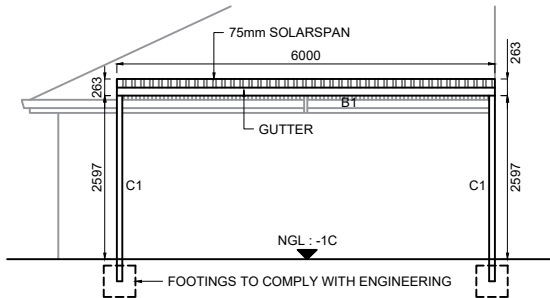


ELEVATION - 3

1:120

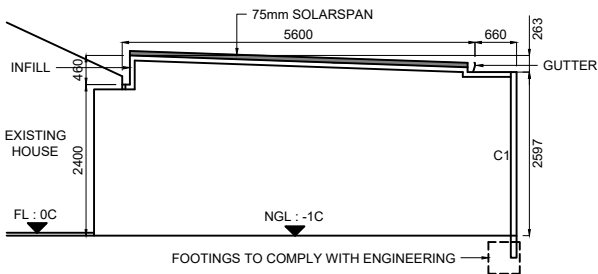

ELEVATION - 1

1:120

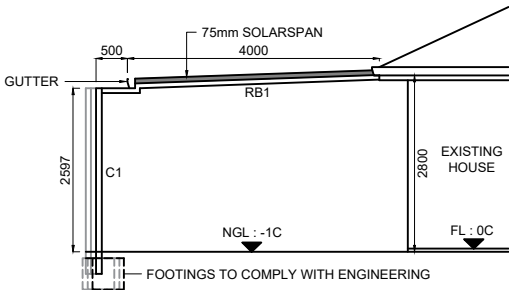

ELEVATION - 2

1:120

SCHEDULE OF STRUCTURAL FRAMING	
BEAM/ COLUMN TAG NO	SIZE
C1	RHS 90x90mm
RB1	TO ENG.DETAIL
B1	
B2	

NGL: -1C = NATURAL GROUND LEVEL (GROUND)
FL: -1C = FLOOR LEVEL (PATIO)
FL: 0C = FLOOR LEVEL (HOUSE)
*NOTE: NO CHANGE TO EXISTING NGL
AND EXISTING FLOOR LEVELS

	SHEET	DATE :			ADDRESS : 85 THE RAMBLE, BOORAGOON	SCALE :	A4
	02 OF 03	16/09/2026	LOT NO. : 223	PARENT LOT NO. : 223	TAX INVOICE / QUOTATION : 25458	AS SHOWN	
		REVISION : 0			DRAWN BY: KART		

03 OF 03

REVISION : 0

PARENT LOT NO. : 223


TAX INVOICE / QUOTATION : 25458

DRAWN BY: KART


A4

Technical drawing of a roof plan for a 10m x 4m shed. The drawing shows a rectangular structure with a 2-degree pitch indicated by a downward arrow. Key dimensions include a 10400mm width and a 4900mm depth. The roof is labeled '50mm SOLARSPAN'. Various structural points are marked: B1, B2, C1, RB1, and RB2. The drawing also shows 'INFILL' sections and a 'GUTTER' at the bottom. A north arrow is present in the top right corner.

1:120

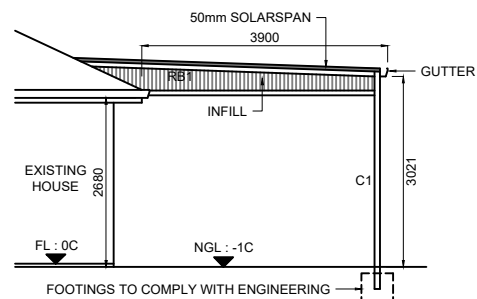

1:120

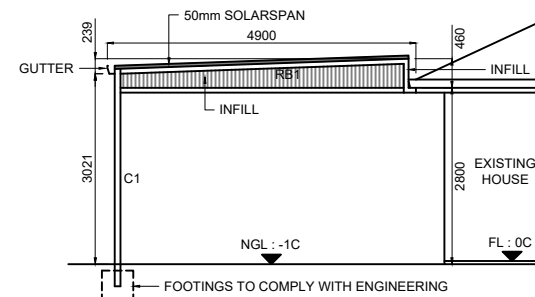


1:120

NGL: -1C = NATURAL GROUND LEVEL (GROUND)
FL: -1C = FLOOR LEVEL (PATIO)
FL: 0C = FLOOR LEVEL (HOUSE)

*NOTE: NO CHANGE TO EXISTING NGL
AND EXISTING FLOOR LEVELS

SCHEDULE OF STRUCTURAL FRAMING	
BEAM/ COLUMN TAG NO	SIZE
C1	RHS 90x90mm
RB1	TO ENG.DETAILED
B1	
B2	

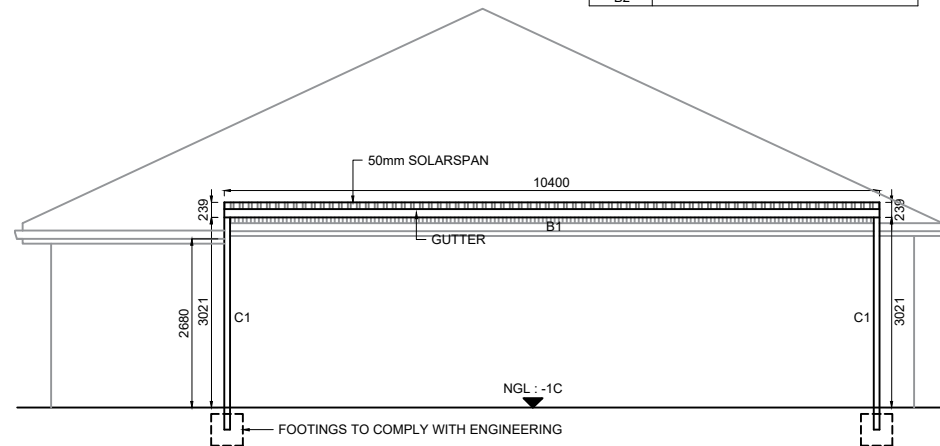

1:120