
This information is provided from TechnologyOne ECM

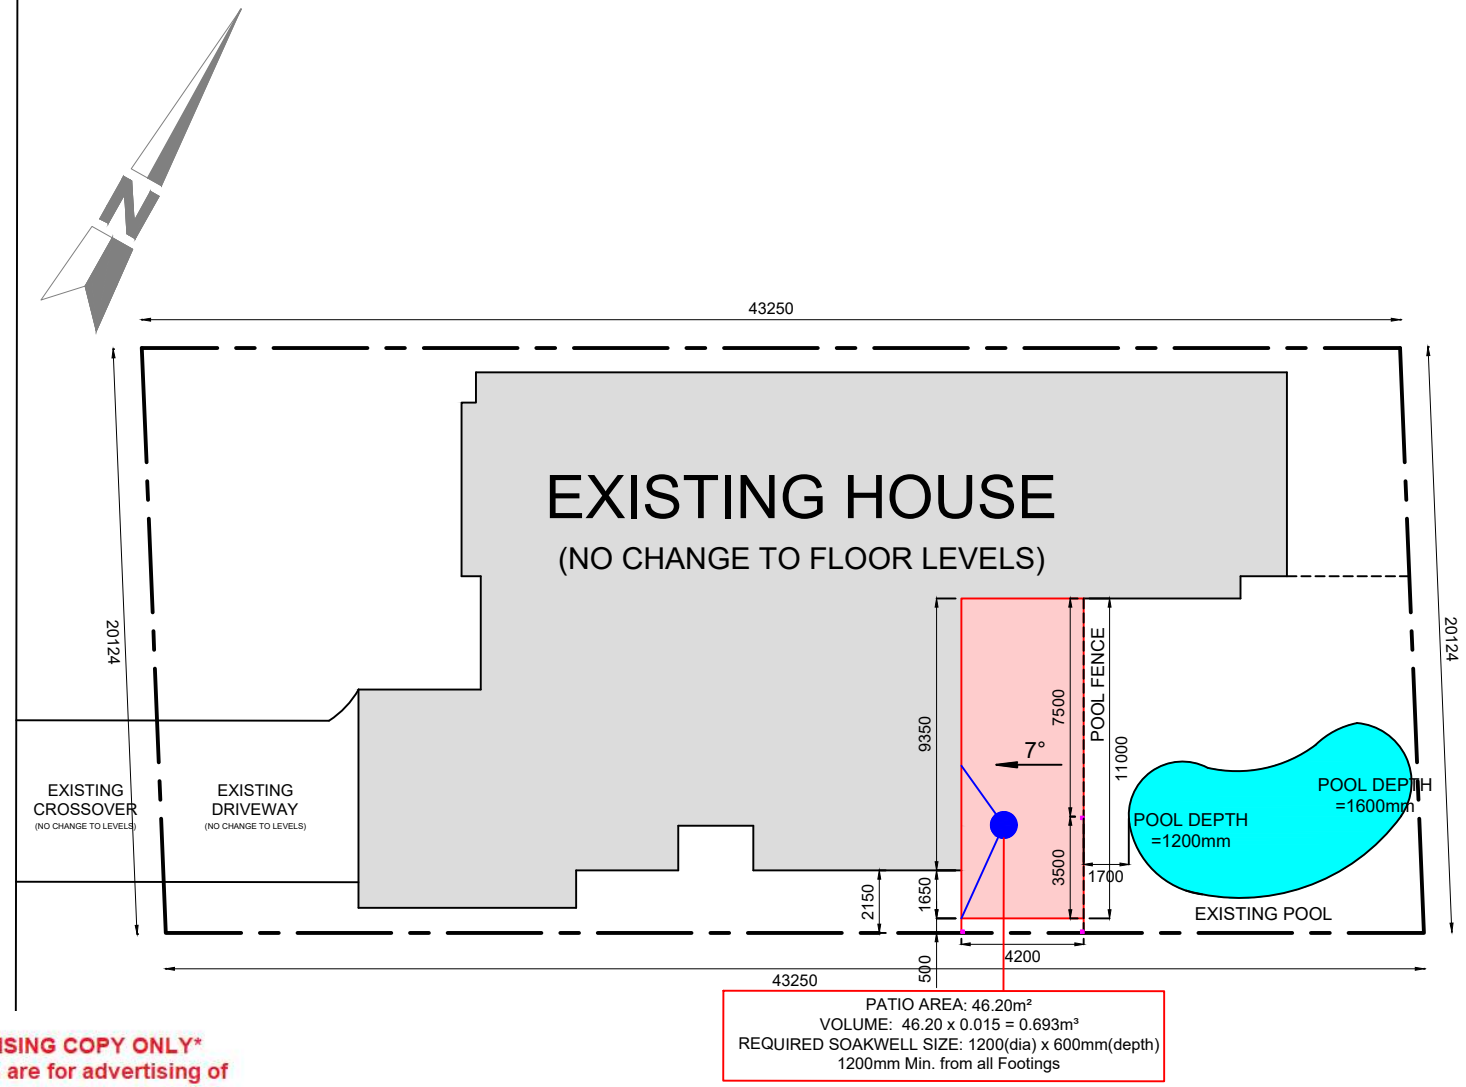

COLOURS - PATIO	
LOCATION	COLOUR
ROOF (TOP)	SURFMIST
ROOF (BOTTOM)	WHITE
SKY LIGHT	N/A
COLUMN	SURFMIST
ROOF FRAMING	SURFMIST
BOX GUTTER	SURFMIST
GUTTER	SURFMIST
DOWNPIPE	SURFMIST
INFILL	SOLAR ICE
BARGE	SURFMIST
RIDGE CAP	N/A

SITE AREA	
SITE AREA (sqm)	870m²
PROPOSED	
PATIO (sqm)	46.20m²

LEGEND	
	SHS 90x90mm POSTS

ADVERTISING COPY ONLY
These plans are for advertising of this development application only. These plans are subject to change and may not reflect the final issued as part of the final decision of the application. These plans are not to be reproduced, copied, shared or distributed without the consent of the applicant of this development application.

SITE PLAN
1:260


SHIRE APPROVAL EXPERTS

SHEET 01 OF 02	DATE 16/09/2026	CLIENT : MARIE CHIAM	ADDRESS : 22 GAIRLOCH STREET, APPLECROSS 6153	SCALE AS SHOWN
	REVISION : 0	LOT NO. : 485	PARENT LOT NO. : 485	TAX INVOICE / QUOTATION : 23937	DRAWN BY : HEROLD	A4

Document Set ID: 7509008
Version: 1, Version Date: 22/09/2026
Print Date: 22 September 2026, 3:06 pm


This information is provided from TechnologyOne ECM

EXISTING HOUSE

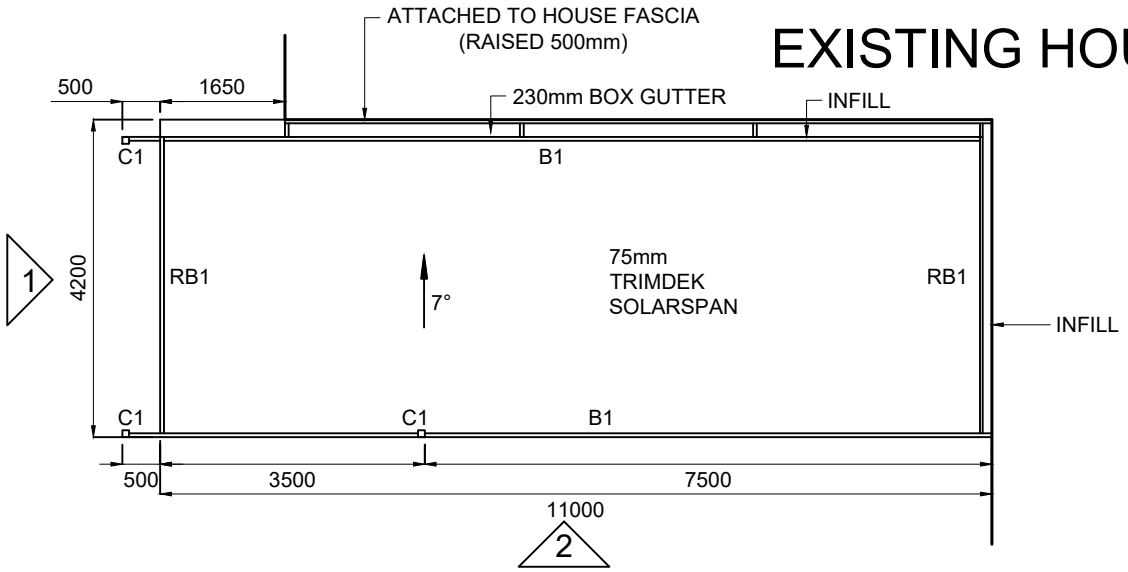


PROPOSED LOUVRE PATIO PLAN

1:100

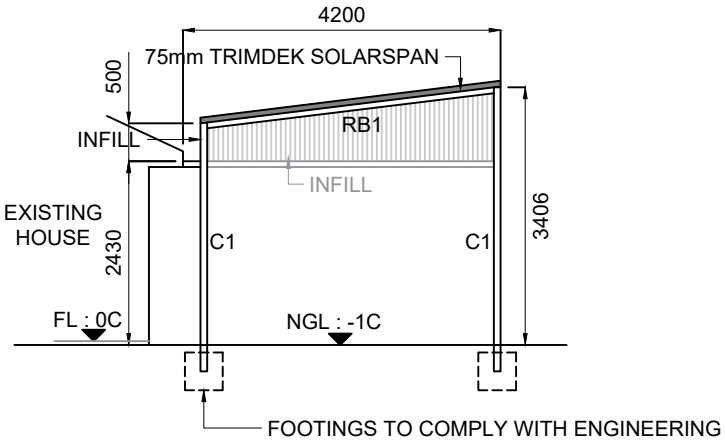

ELEVATION - 1

1:100

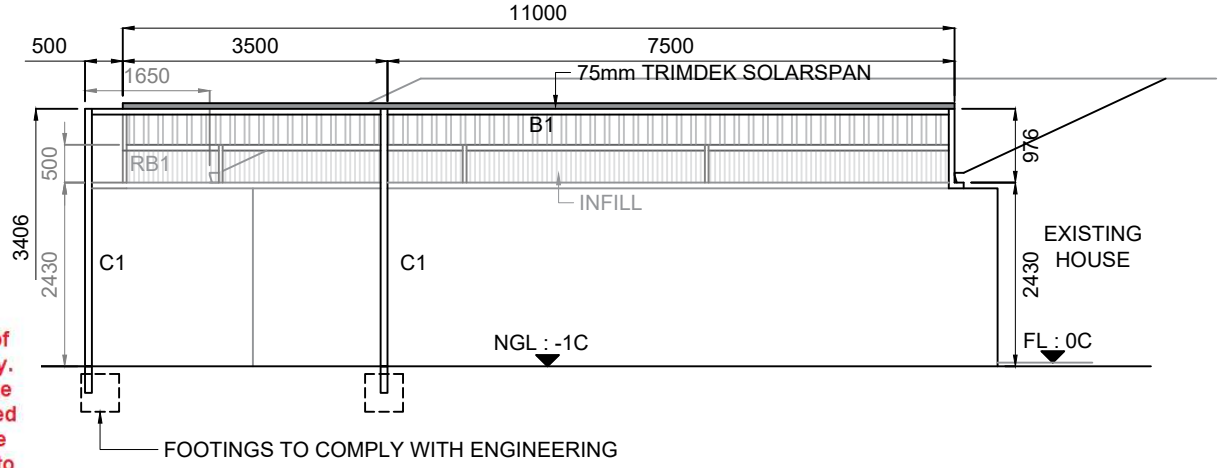

ELEVATION - 2

1:100

SCHEDULE OF STRUCTURAL FRAMING	
BEAM/ COLUMN TAG NO	SIZE
C1	SHS 90x90mm
RB1	TO ENG.DETAIL
B1	

NGL: -1C = NATURAL GROUND LEVEL (GROUND)
FL: -1C = FLOOR LEVEL (PATIO)
FL: 0C = FLOOR LEVEL (HOUSE)

*NOTE: NO CHANGE TO EXISTING NGL AND EXISTING FLOOR LEVELS

ADVERTISING COPY ONLY
These plans are for advertising of this development application only. These plans are subject to change and may not reflect the final issued as part of the final decision of the application. These plans are not to be reproduced, copied, shared or distributed without the consent of the applicant of this development application.

SHIRE APPROVAL EXPERTS

SHEET 02 OF 02	DATE 16/09/2026	CLIENT : MARIE CHIAM	ADDRESS : 22 GAIRLOCH STREET, APPLECROSS 6153	SCALE AS SHOWN
	REVISION : 0	LOT NO. : 485	PARENT LOT NO. : 485	TAX INVOICE / QUOTATION : 23937	DRAWN BY : HEROLD	A4

Document Set ID: 7509000
Version: 1, Version Date: 20/09/2026
Print Date: 22 September 2026, 3:06 pm