


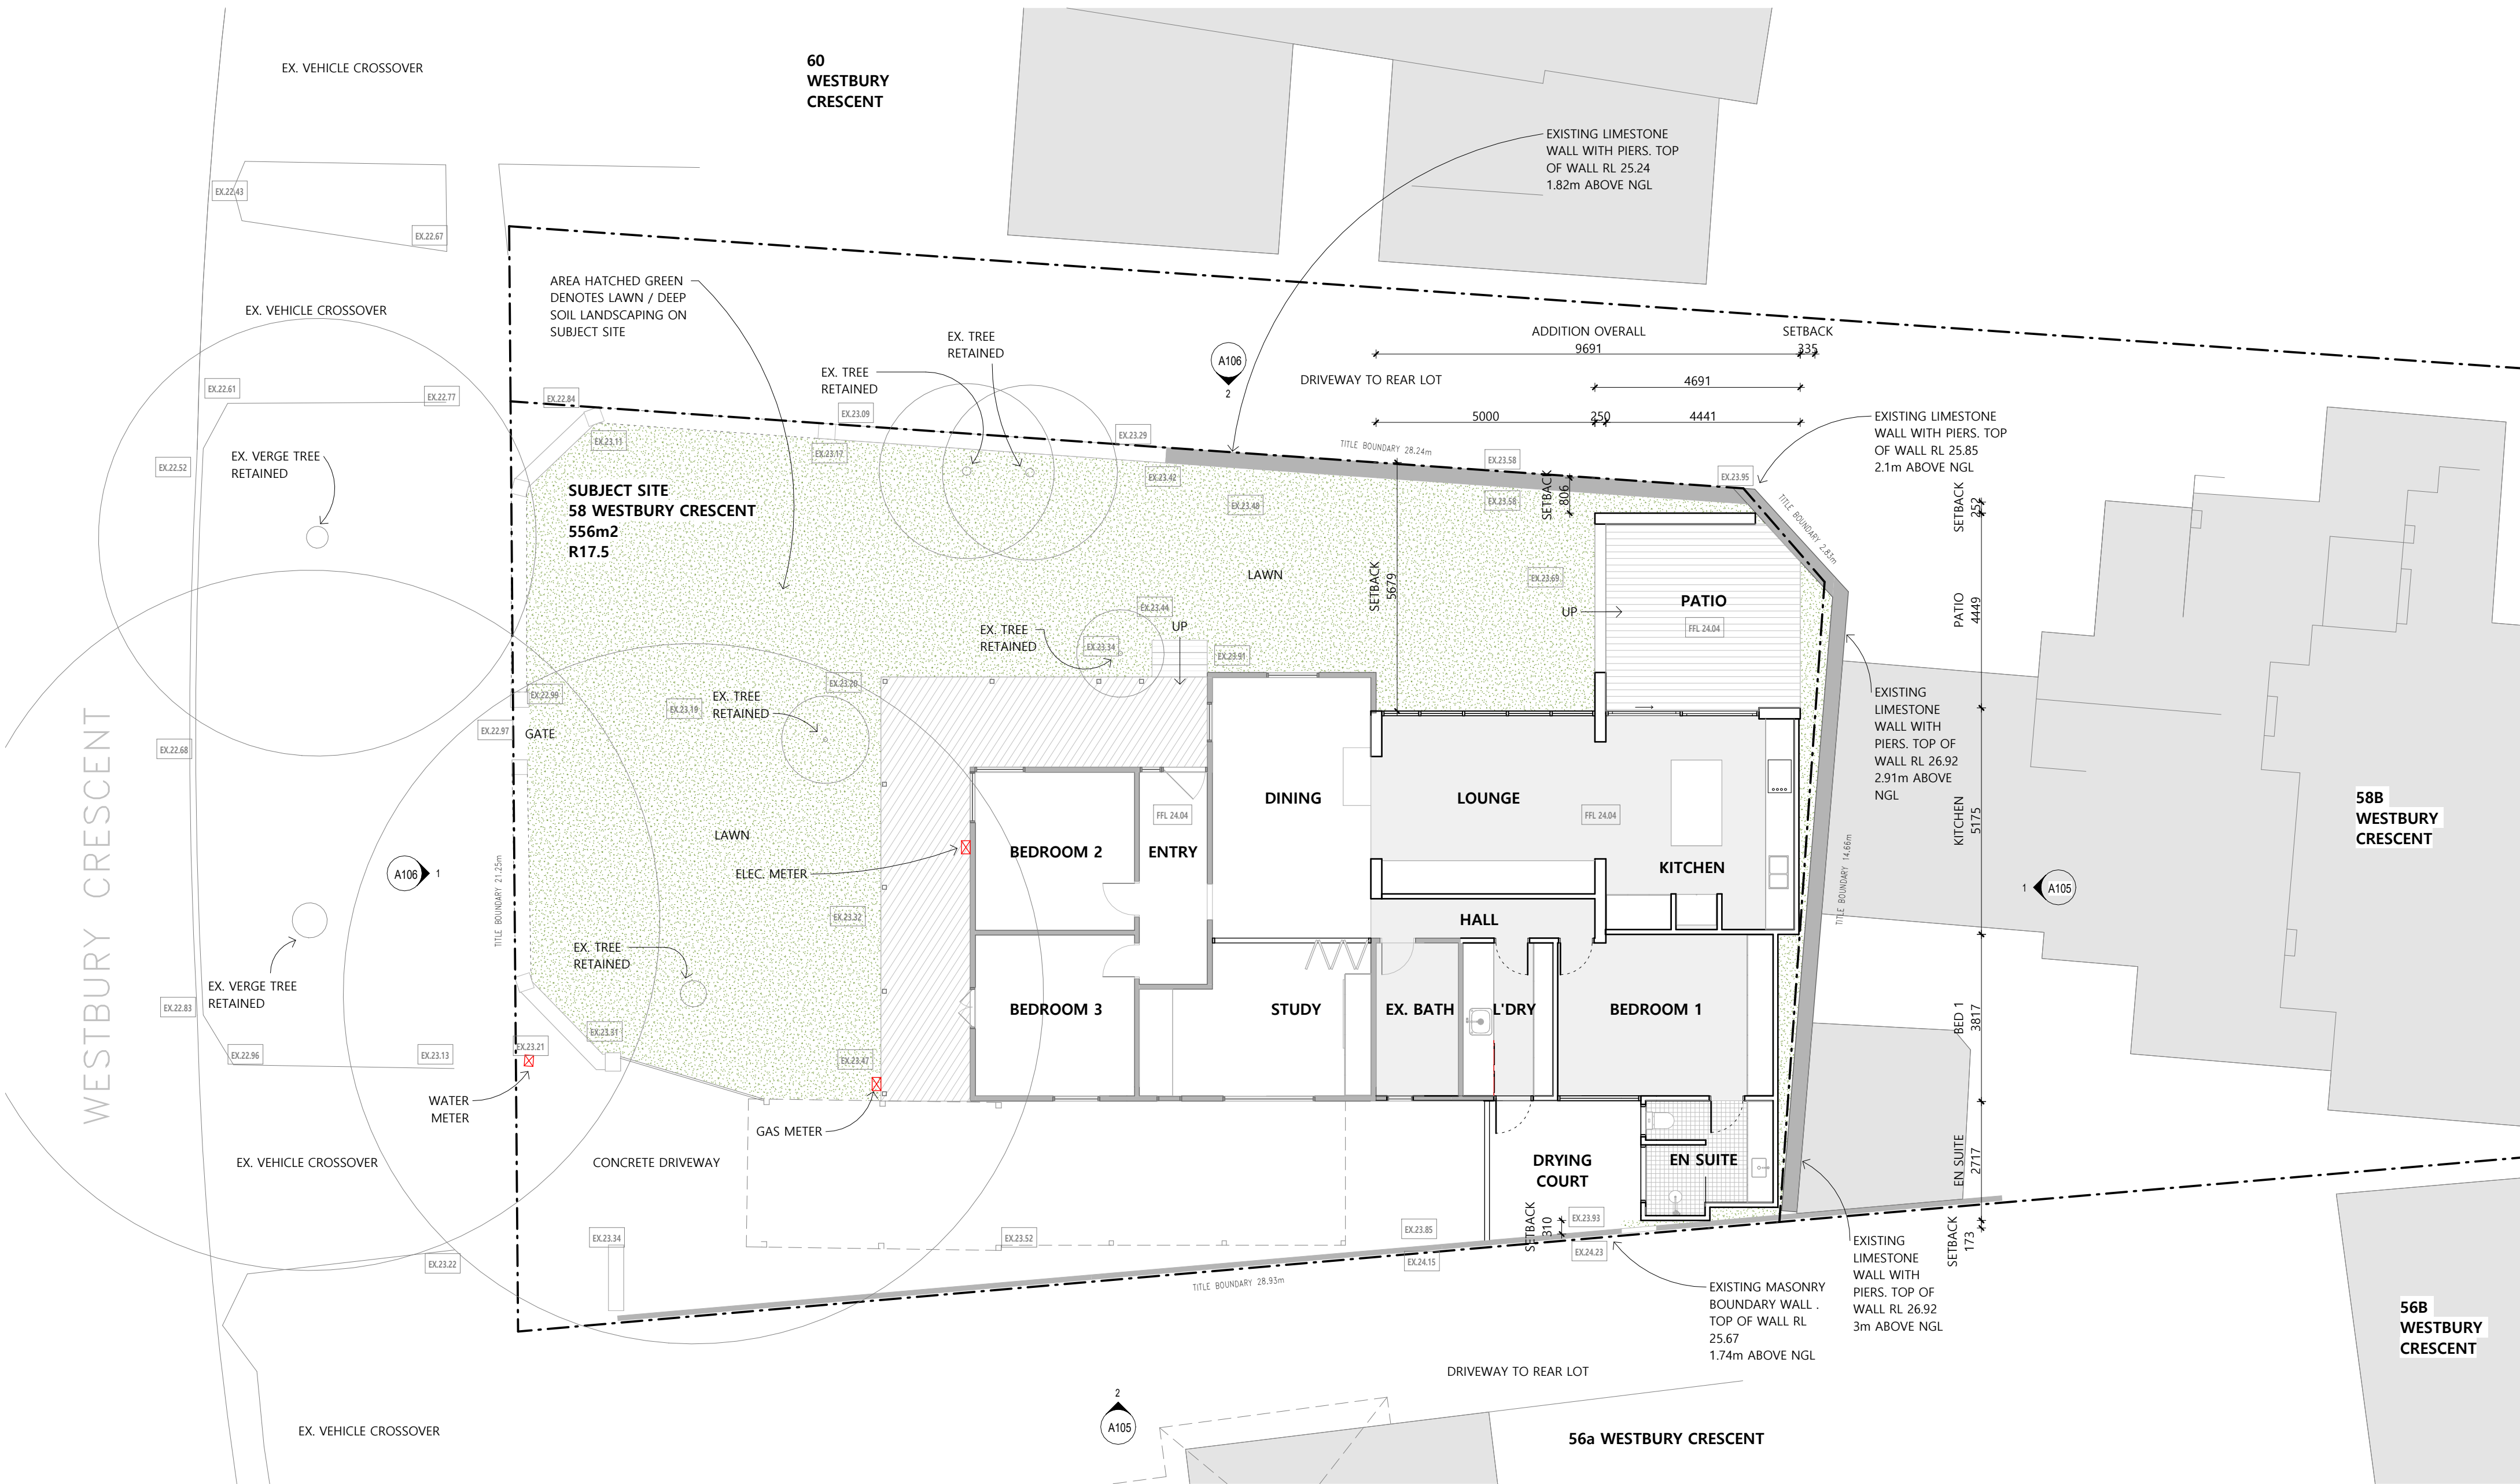

a. May Street. East Fremantle WA 6158
e. pc@kensingtondesign.com.au
pm@kensingtondesign.com.au
p. +61 (08) 9438 3288

Structural Engineer

Building Surveyor

ADVERTISING COPY ONLY
These plans are for advertising of this development application only. These plans are subject to change and may not reflect the final issued as part of the final decision of the application. These plans are not to be reproduced, copied, shared or distributed without the consent of the applicant of this development application.

Hession-O'Flynn




Client
Ciara O'Flynn & Paul Hession
Address
58 Westbury Cres. Bicton 6157

GF Plan - Proposed

Scale 1 : 100
Revision A
Project 2605
Drawn PC

Print A2
A104

ADVERTISING COPY ONLY
These plans are for advertising of this development application only. These plans are subject to change and may not reflect the final issued as part of the final decision of the application. These plans are not to be reproduced, copied, shared or distributed without the consent of the applicant of this development application.

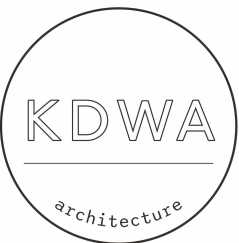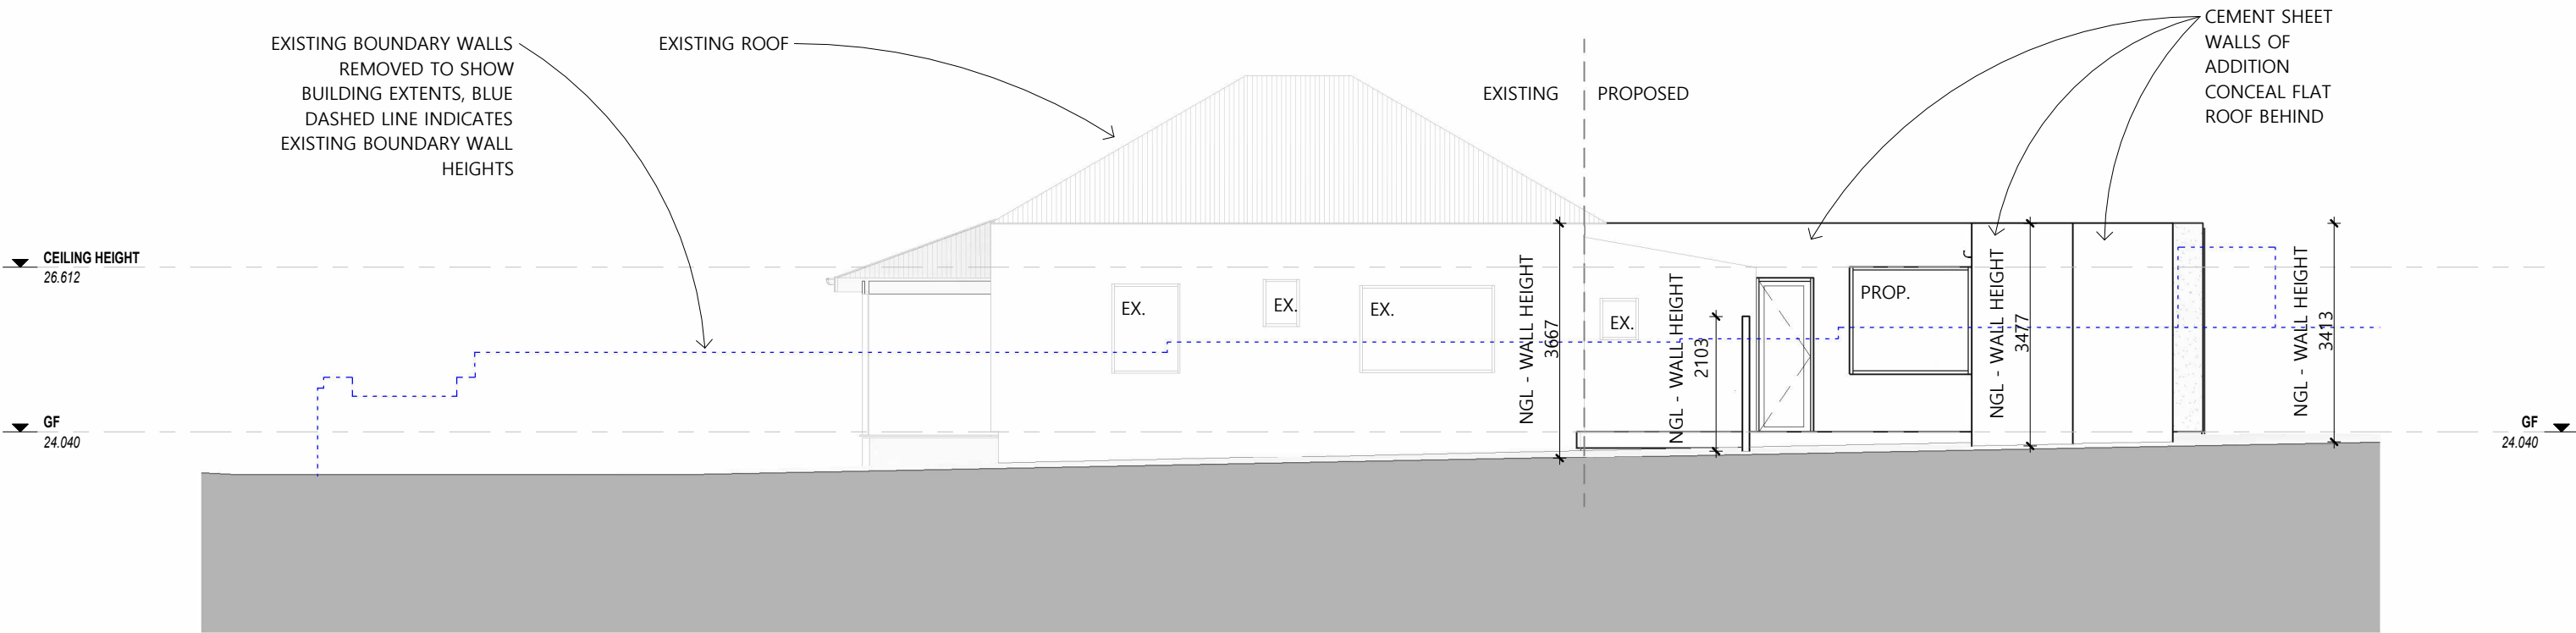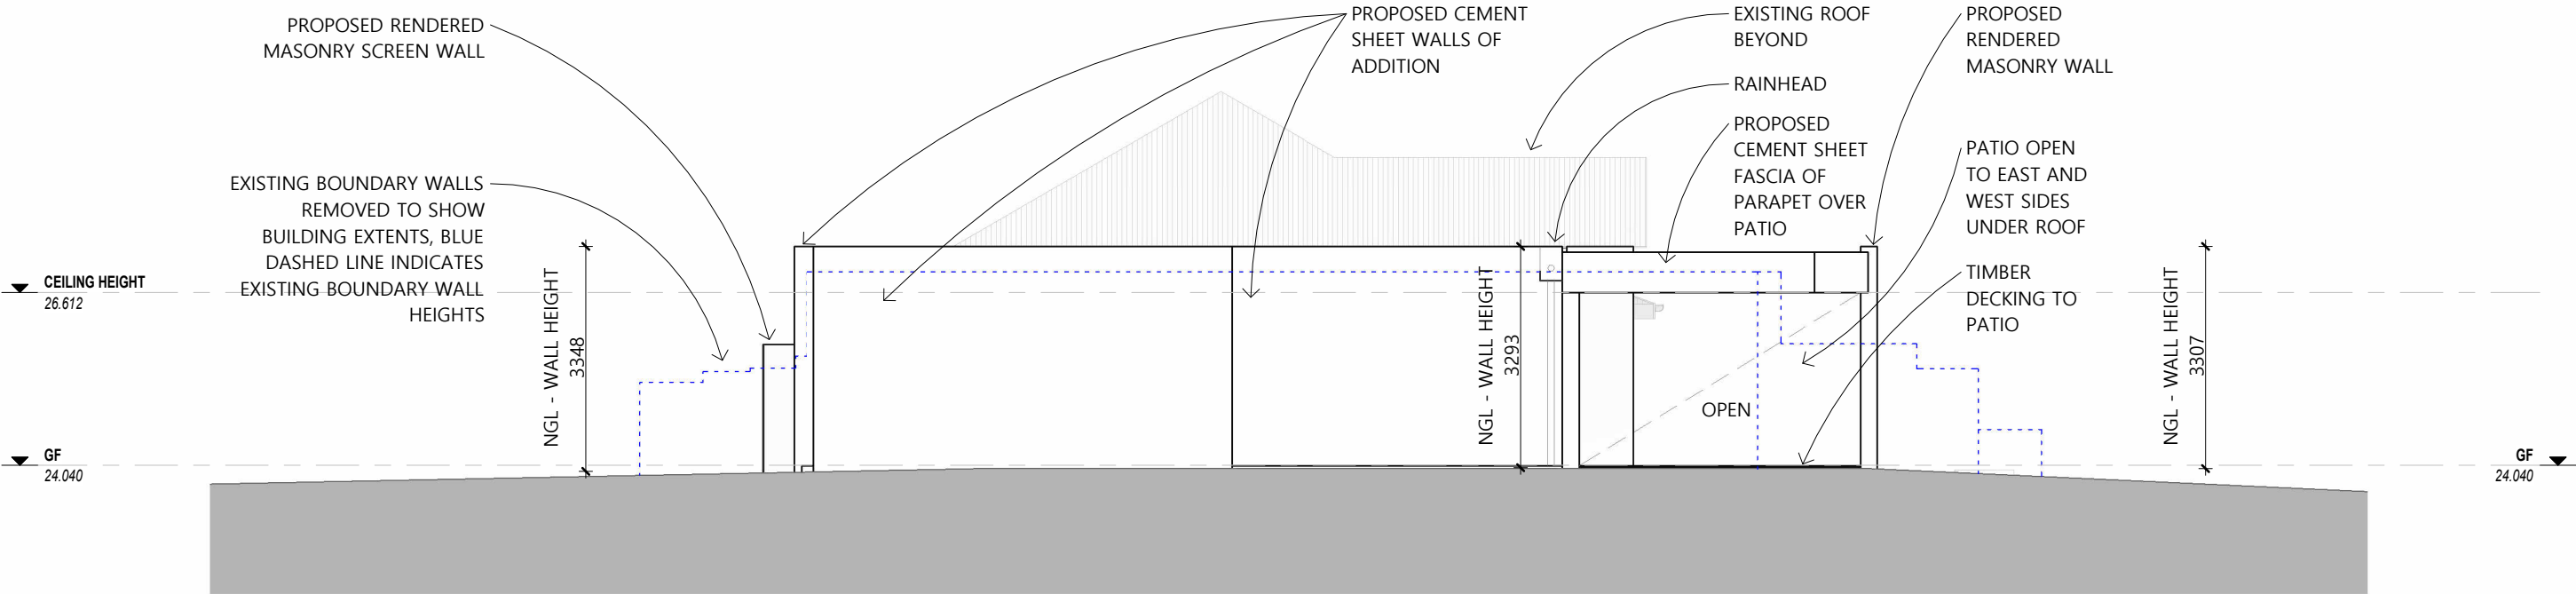

a. May Street. East Fremantle WA 6158
e. pc@kensingtondesign.com.au
pm@kensingtondesign.com.au
p. +61 (08) 9438 3288

Stuctural Engineer
Building Surveyor


Hession-O'Flynn

Client
Ciara O'Flynn & Paul Hession
Address
58 Westbury Cres. Bicton 6157



Elevations

Scale 1 : 100
Revision A
Project 2605
Drawn PC

Print A2
A105

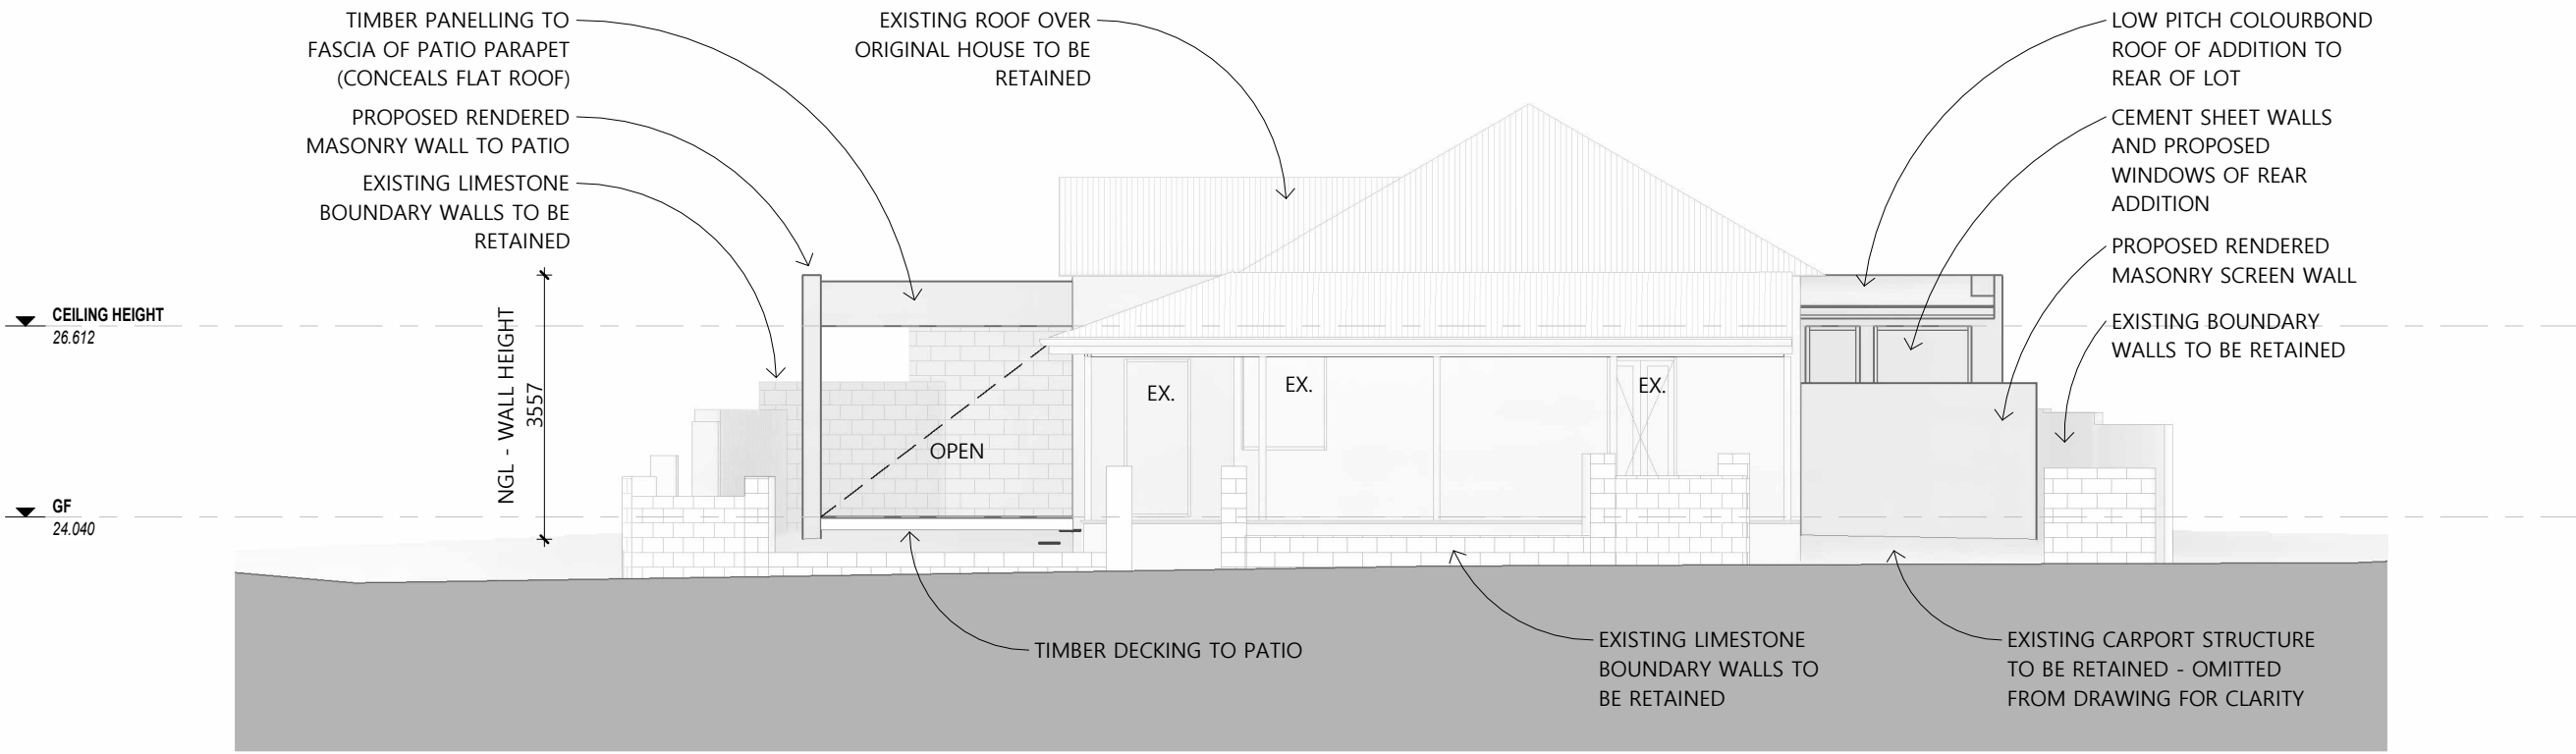

ADVERTISING COPY ONLY
These plans are for advertising of this development application only. These plans are subject to change and may not reflect the final issued as part of the final decision of the application. These plans are not to be reproduced, copied, shared or distributed without the consent of the applicant of this development application.

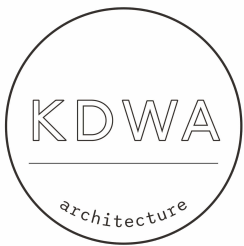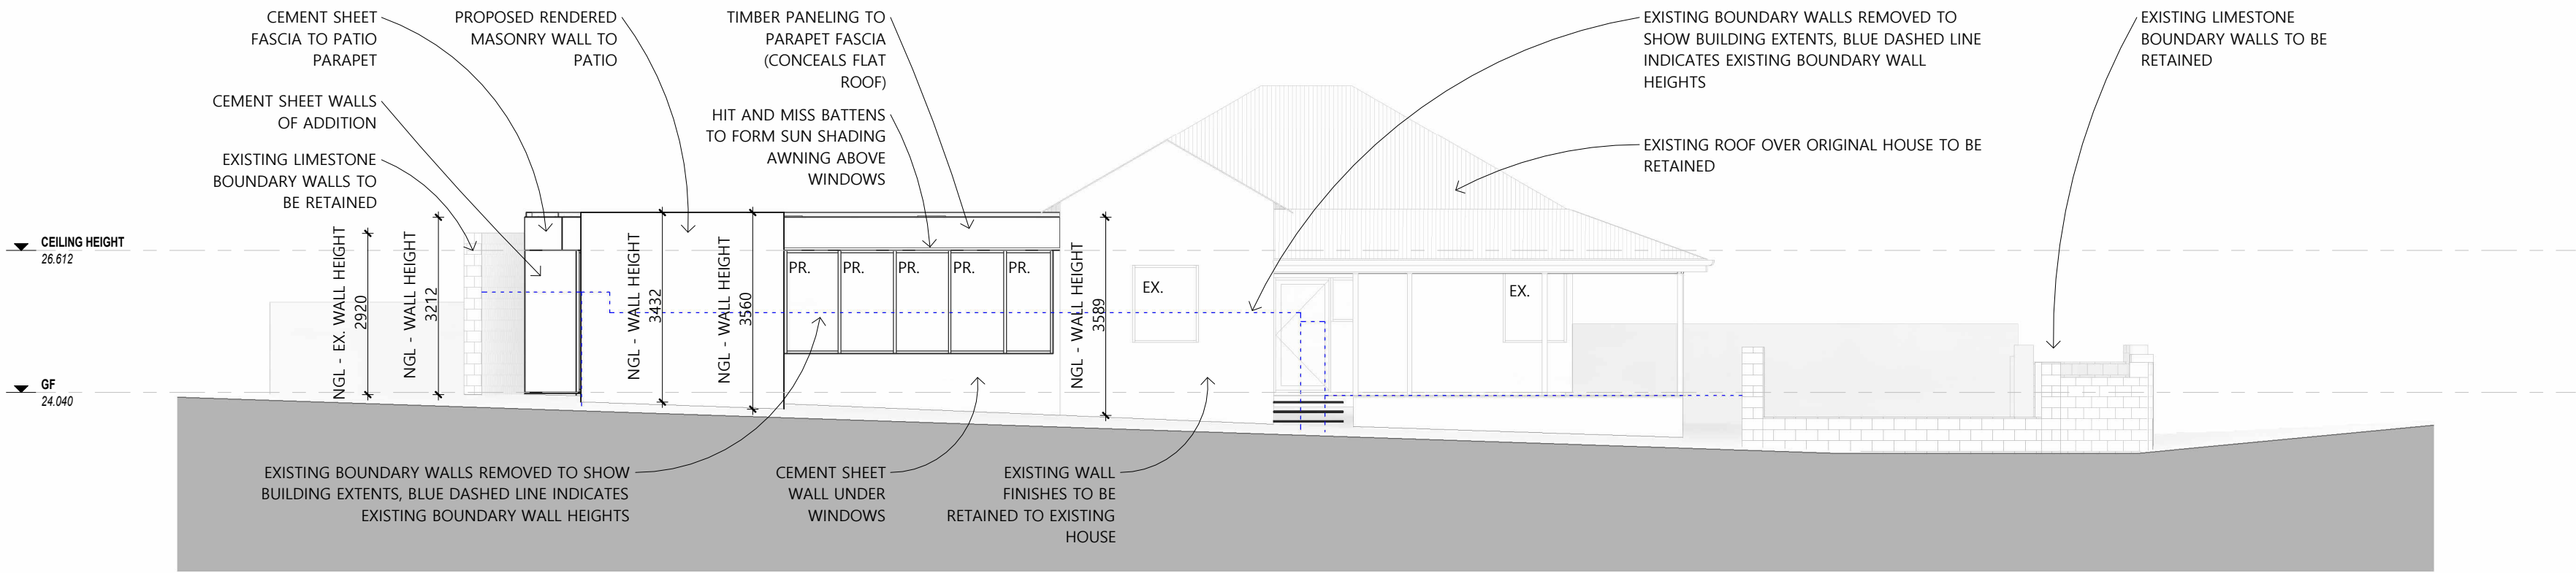

a. May Street. East Fremantle WA 6158
e. pc@kensingtondesign.com.au
pm@kensingtondesign.com.au
p. +61 (08) 9438 3288

Structural Engineer
Building Surveyor

Hession-O'Flynn

Client
Ciara O'Flynn & Paul Hession
Address
58 Westbury Cres. Bicton 6157

Elevations

Scale 1 : 100
Revision A
Project 2605
Drawn PC

Print A2
A106