
This information is provided from TechnologyOne ECM

ADVERTISING COPY ONLY
These plans are for advertising of this development application only. These plans are subject to change and may not reflect the final issued as part of the final decision of the application. These plans are not to be reproduced, copied, shared or distributed without the consent of the applicant of this development application.

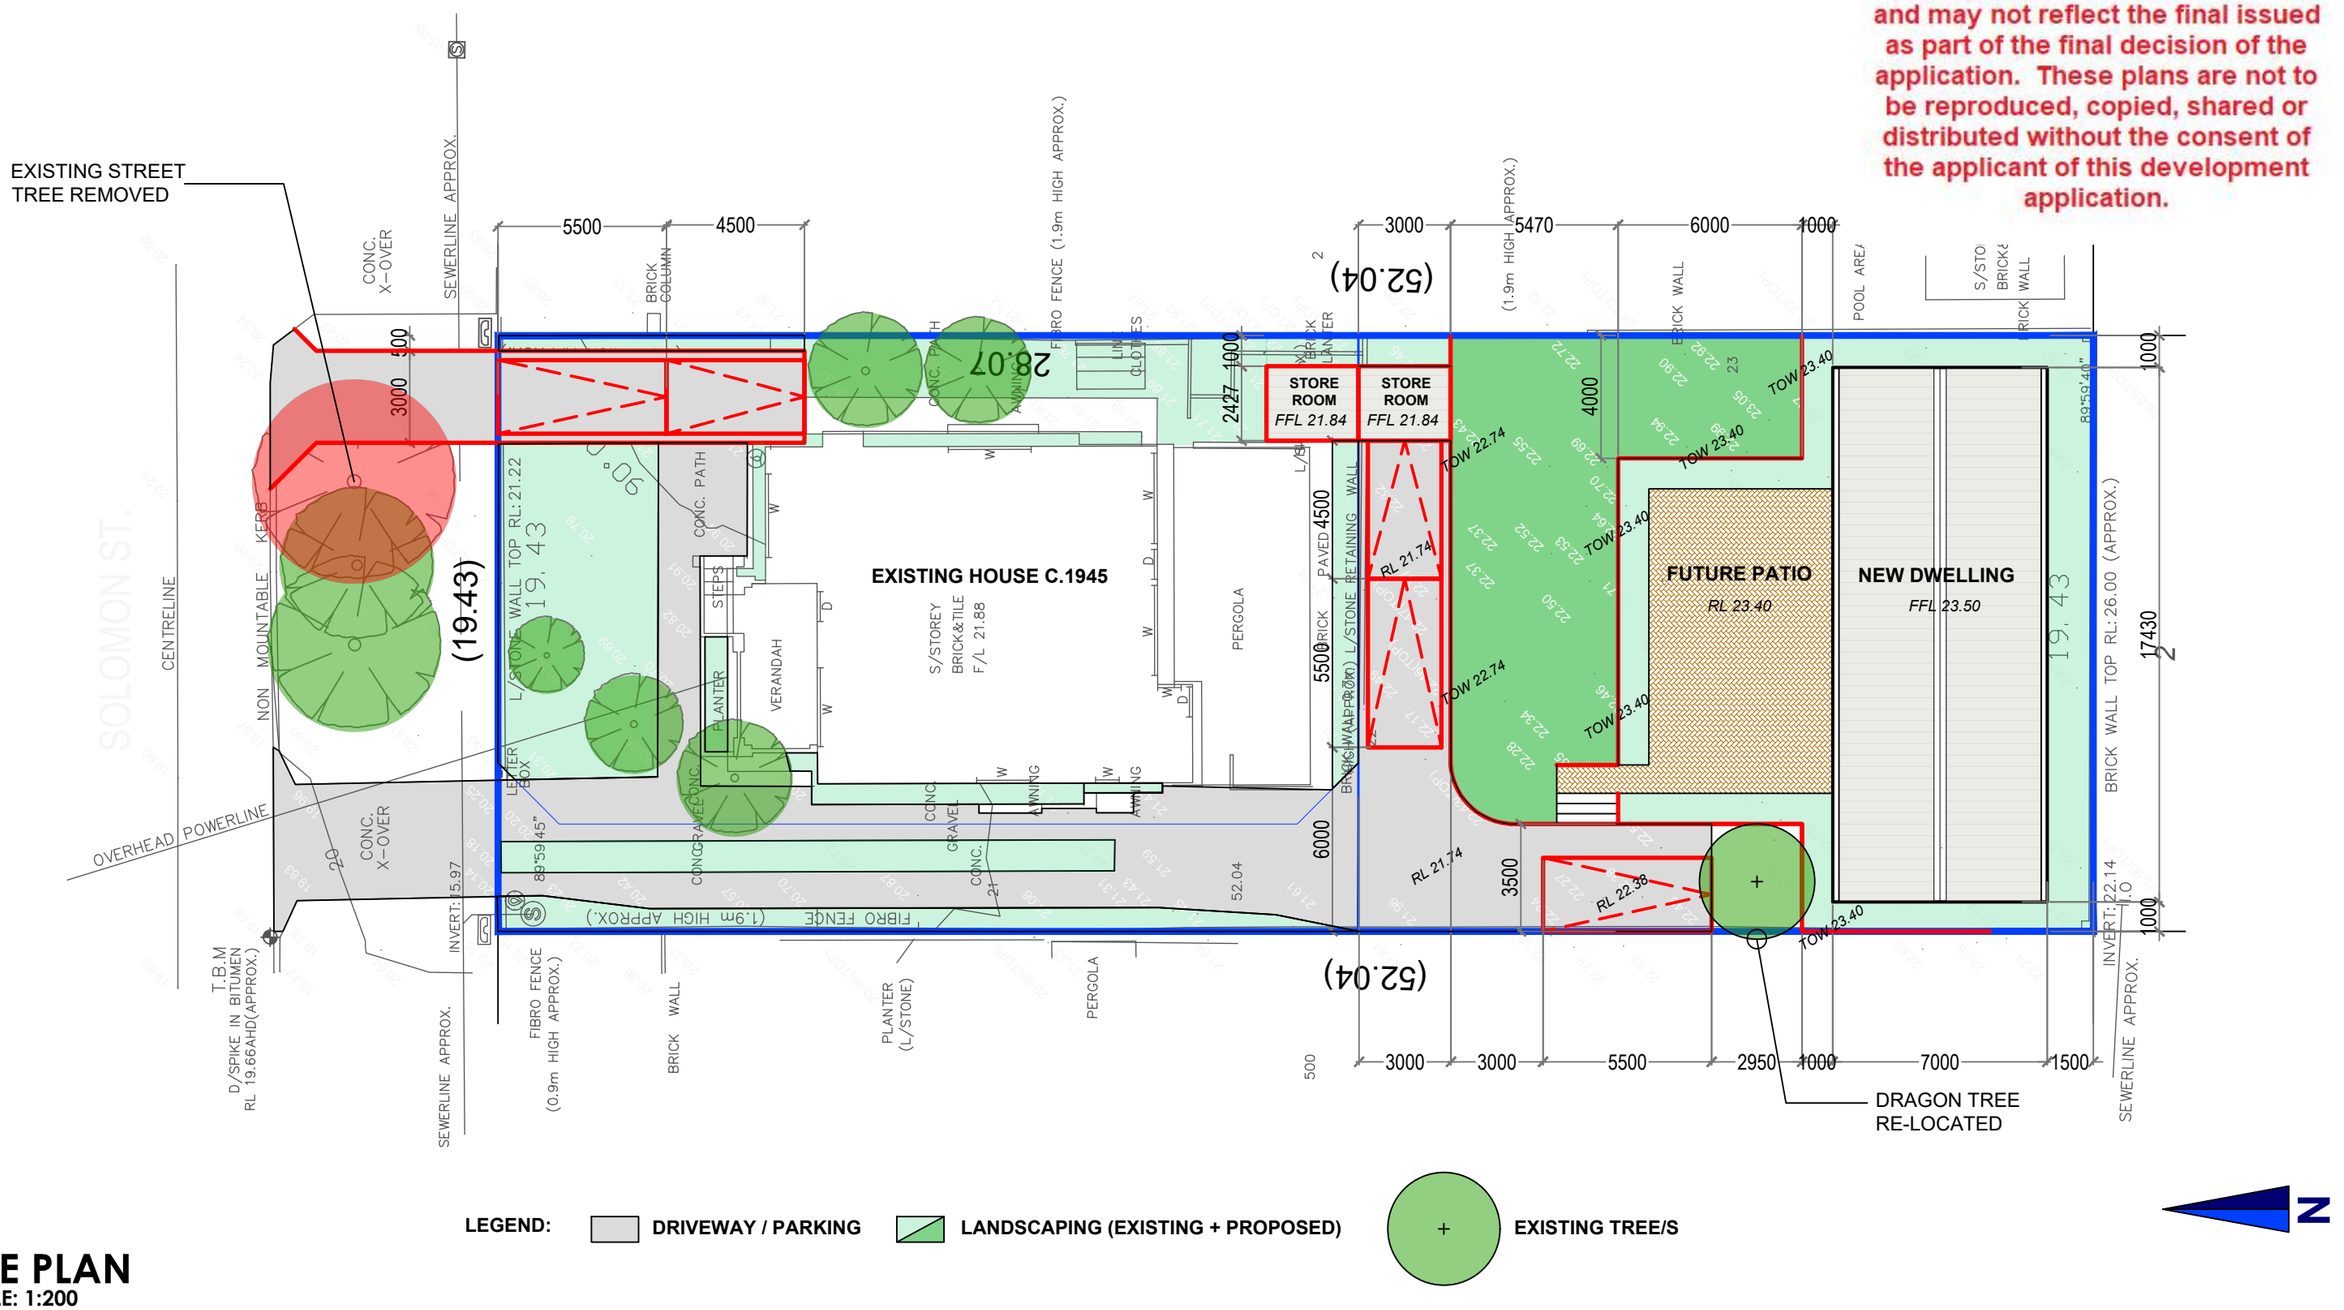

LEGEND: DRIVEWAY / PARKING | LANDSCAPING (EXISTING + PROPOSED) | + EXISTING TREE/S

N

SITE PLAN
SCALE: 1:200

SINGLE-STOREY DWELLING (REAR)

LOT 17 (NO.50) SOLOMON STREET
PALMYRA

CITY OF MELVILLE


MW URBAN planning and development
3/ 210 Queen Victoria Street, North Fremantle WA 6159
PO Box 214 North Fremantle WA 6159
www.mwurban.com.au

REV	DESCRIPTION	YY.MM.DD
A	DA DRAWINGS	26.09.11

Issued for design intent only. All areas and dimensions are subject to detail design + survey

Document Set ID: 7568392
Version: 1, Version Date: 03/11/2026
Print Date: 4 November 2026, 5:55 pm

This information is provided from TechnologyOne ECM

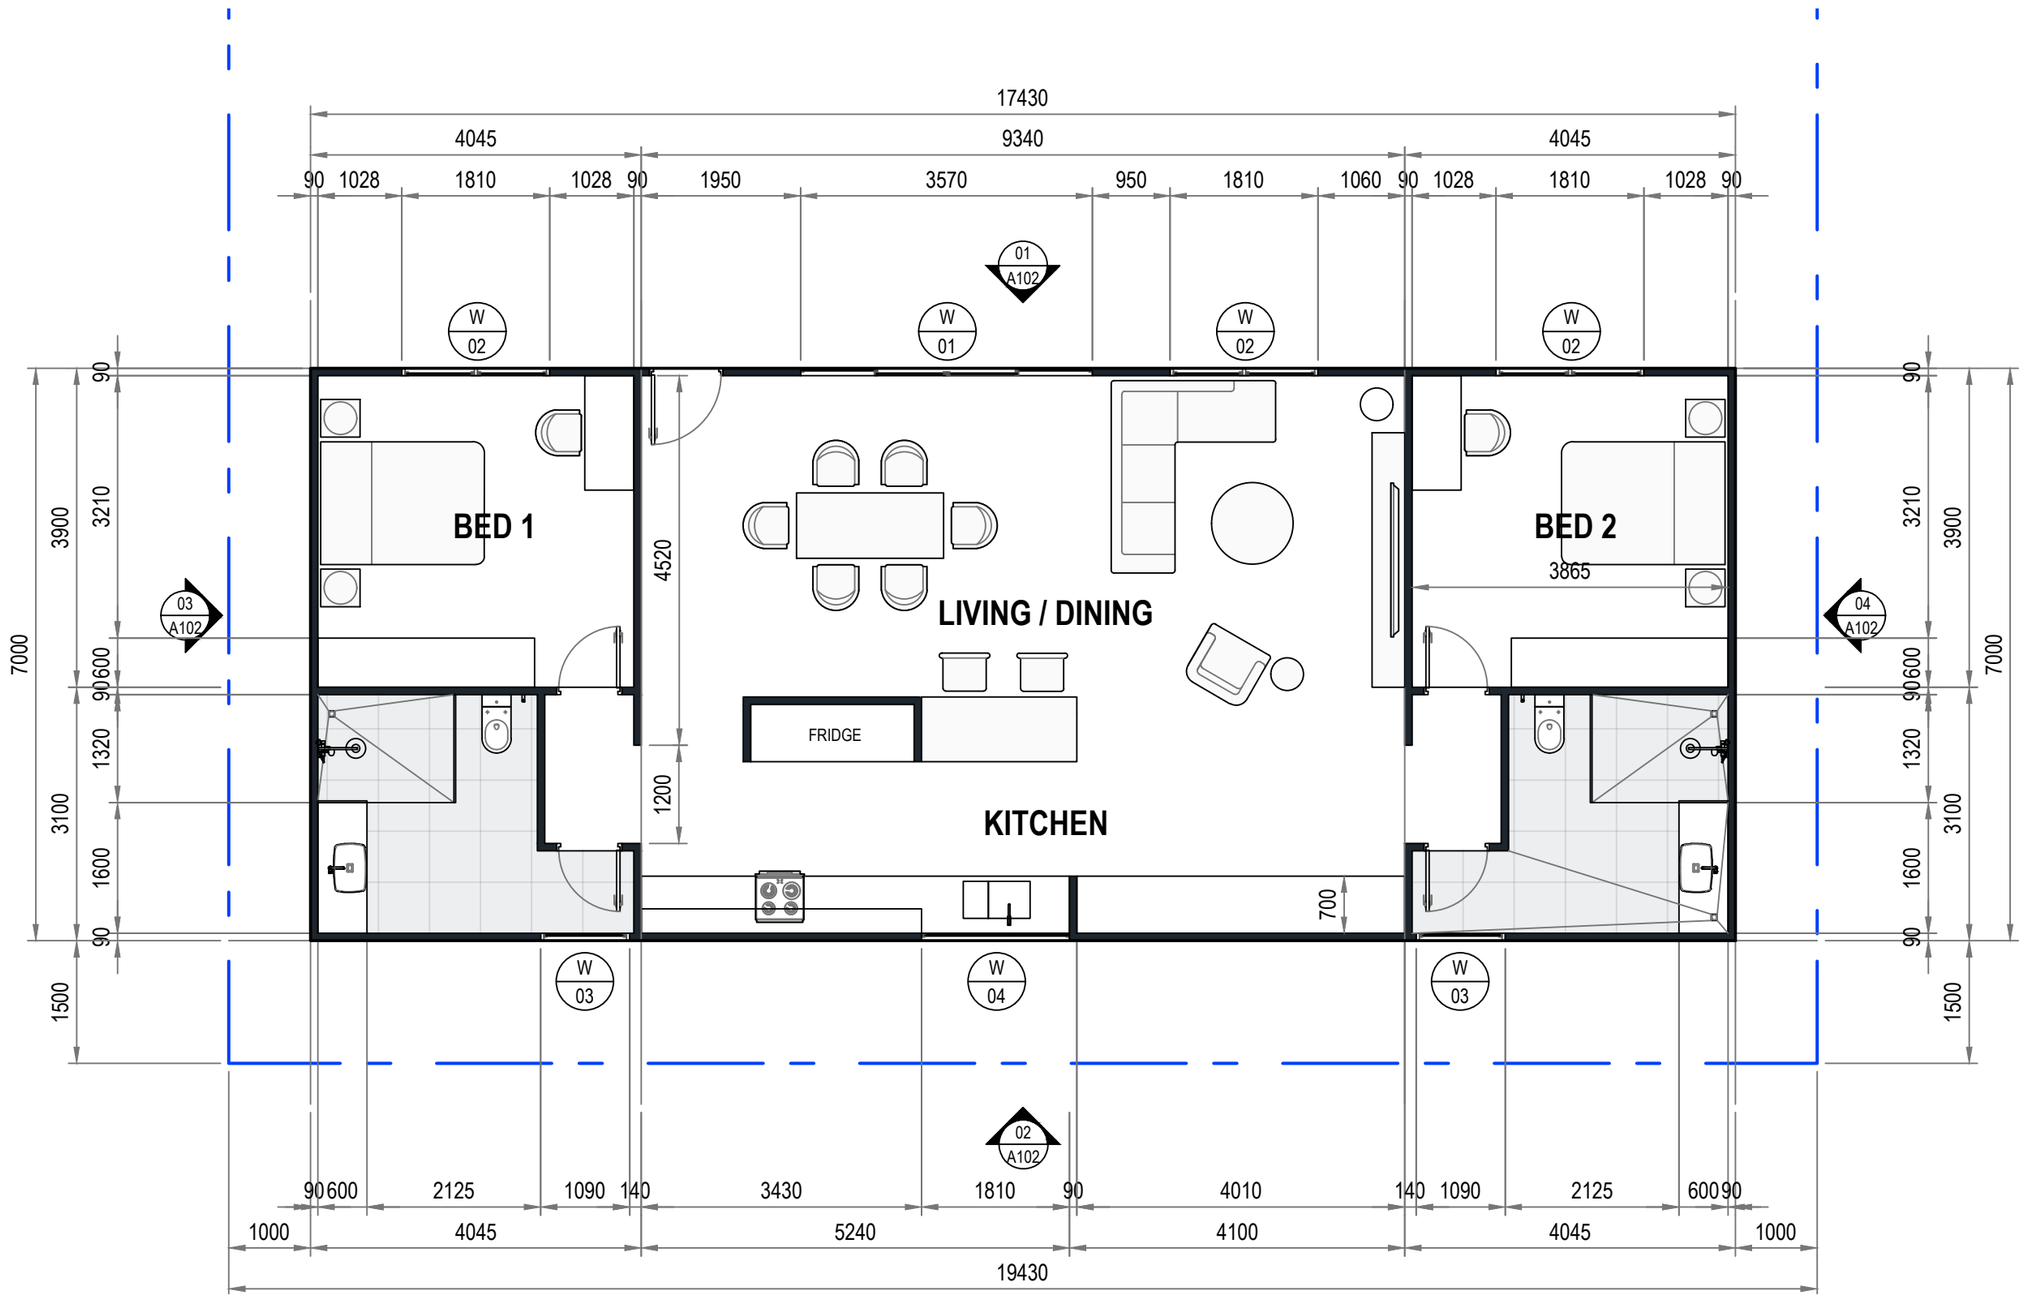

FLOOR PLAN
SCALE: 1:75

SINGLE-STOREY DWELLING (REAR)

LOT 17 (NO.50) SOLOMON STREET
PALMYRA

CITY OF MELVILLE

MW URBAN planning and development

3/ 210 Queen Victoria Street,
North Fremantle WA 6159

PO Box 214
North Fremantle WA 6159

www.mwurban.com.au


REV	DESCRIPTION	YY.MM.DD
A	DA DRAWINGS	26.09.11

Issued for design intent only. All areas and dimensions are subject to detail design + survey


N

Document Set ID: 7568392
Version: 1, Version Date: 03/11/2026


Print Date: 4 November 2026, 5:55 pm

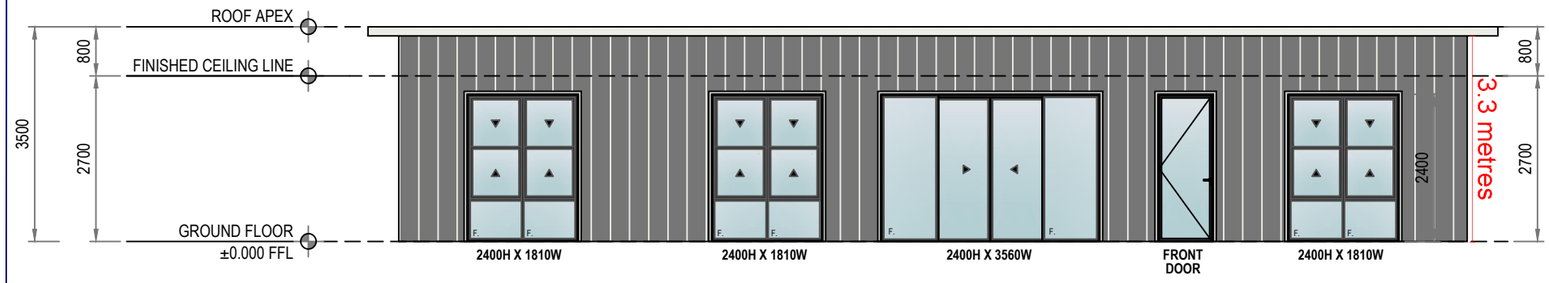

ELEVATION 1 (NORTH)
SCALE: 1:100

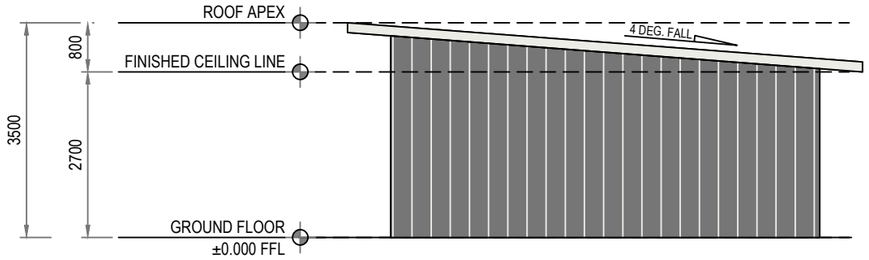

ELEVATION 3 & 4 (EAST & WEST)
SCALE: 1:100

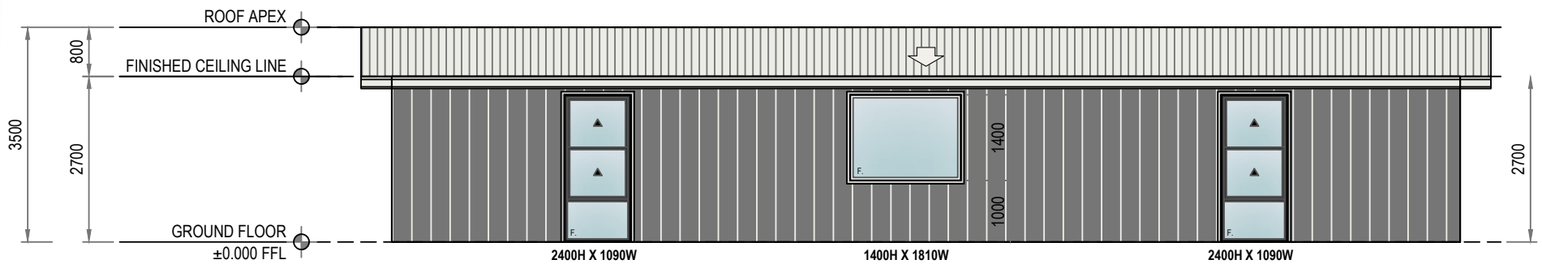

ELEVATION 2 (SOUTH)
SCALE: 1:100

AXON CLADDING OR EQUIVALENT
WOODLAND GREY

SINGLE-STOREY RESIDENTIAL

LOT 17 (NO.50) SOLOMON STREET
PALMYRA

CITY OF MELVILLE

MW URBAN planning and development

3/ 210 Queen Victoria Street,
North Fremantle WA 6159

PO Box 214
North Fremantle WA 6159


www.mwurban.com.au

REV	DESCRIPTION	YY.MM.DD
A	DA DRAWINGS	26.09.11

Issued for design intent only. All areas and dimensions are subject to detail design + survey

Document Set ID: 7553392
Version: 3, Version Date: 13/11/2026

FRONT DOOR/BEDROOM (WEST SIDE)

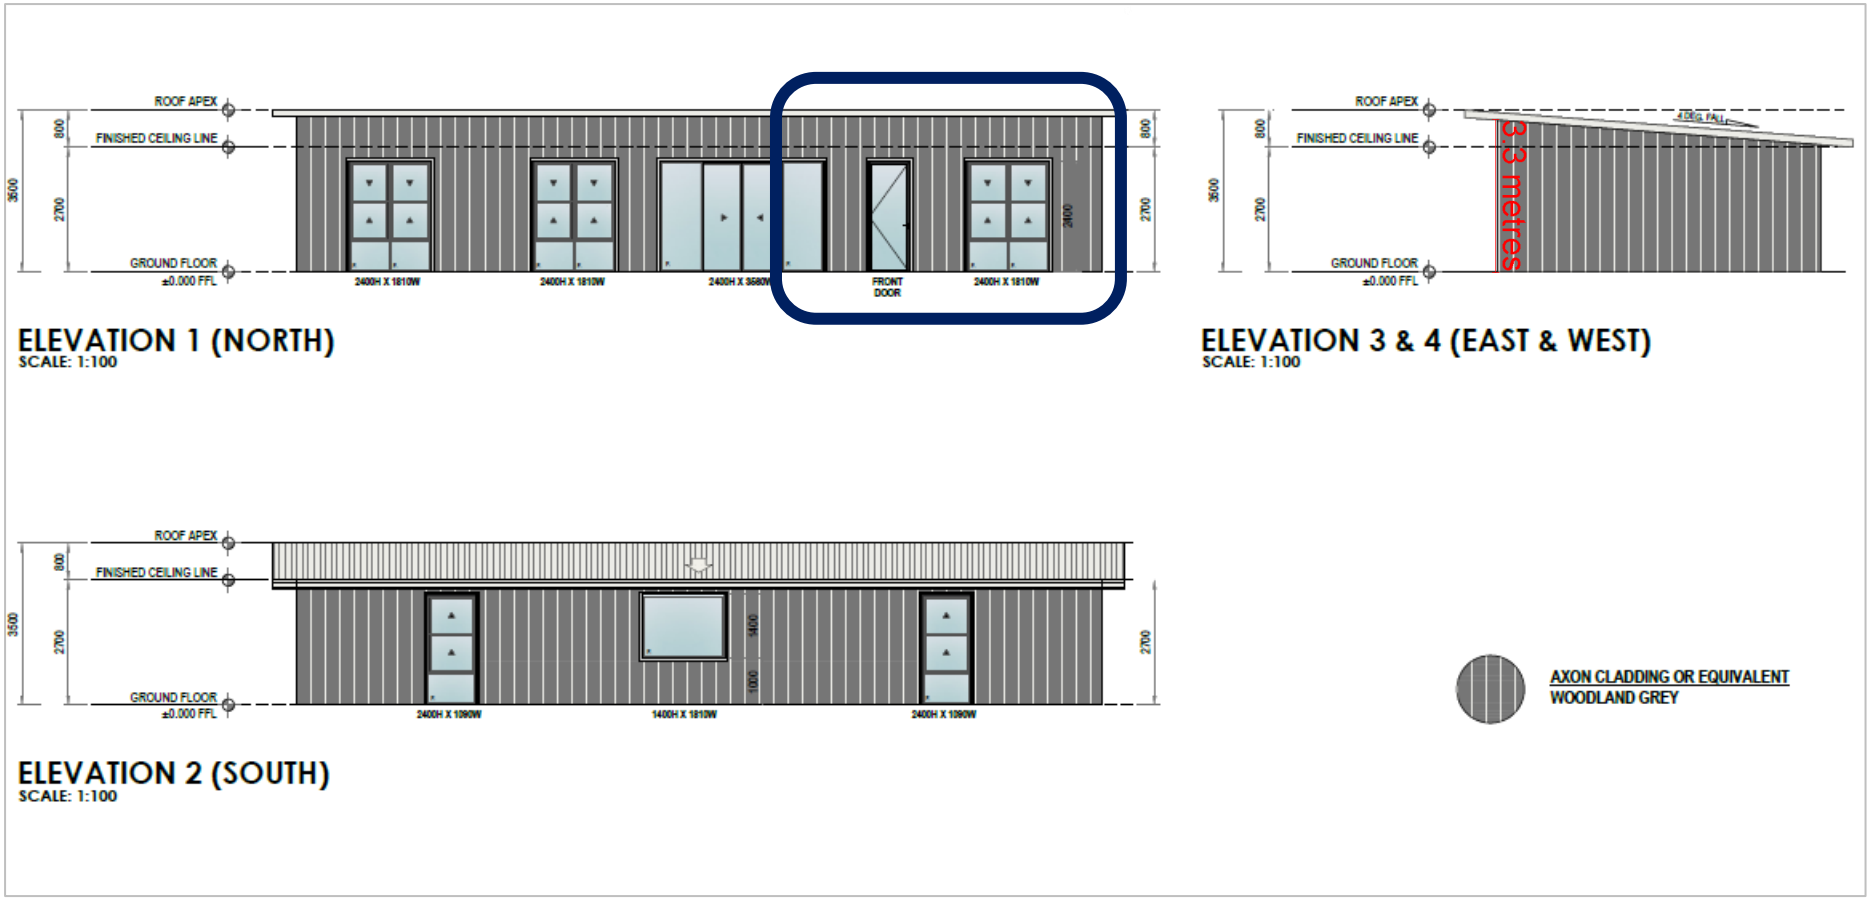

Document Set ID: 7553392
Version: 3, Version Date: 13/11/2026